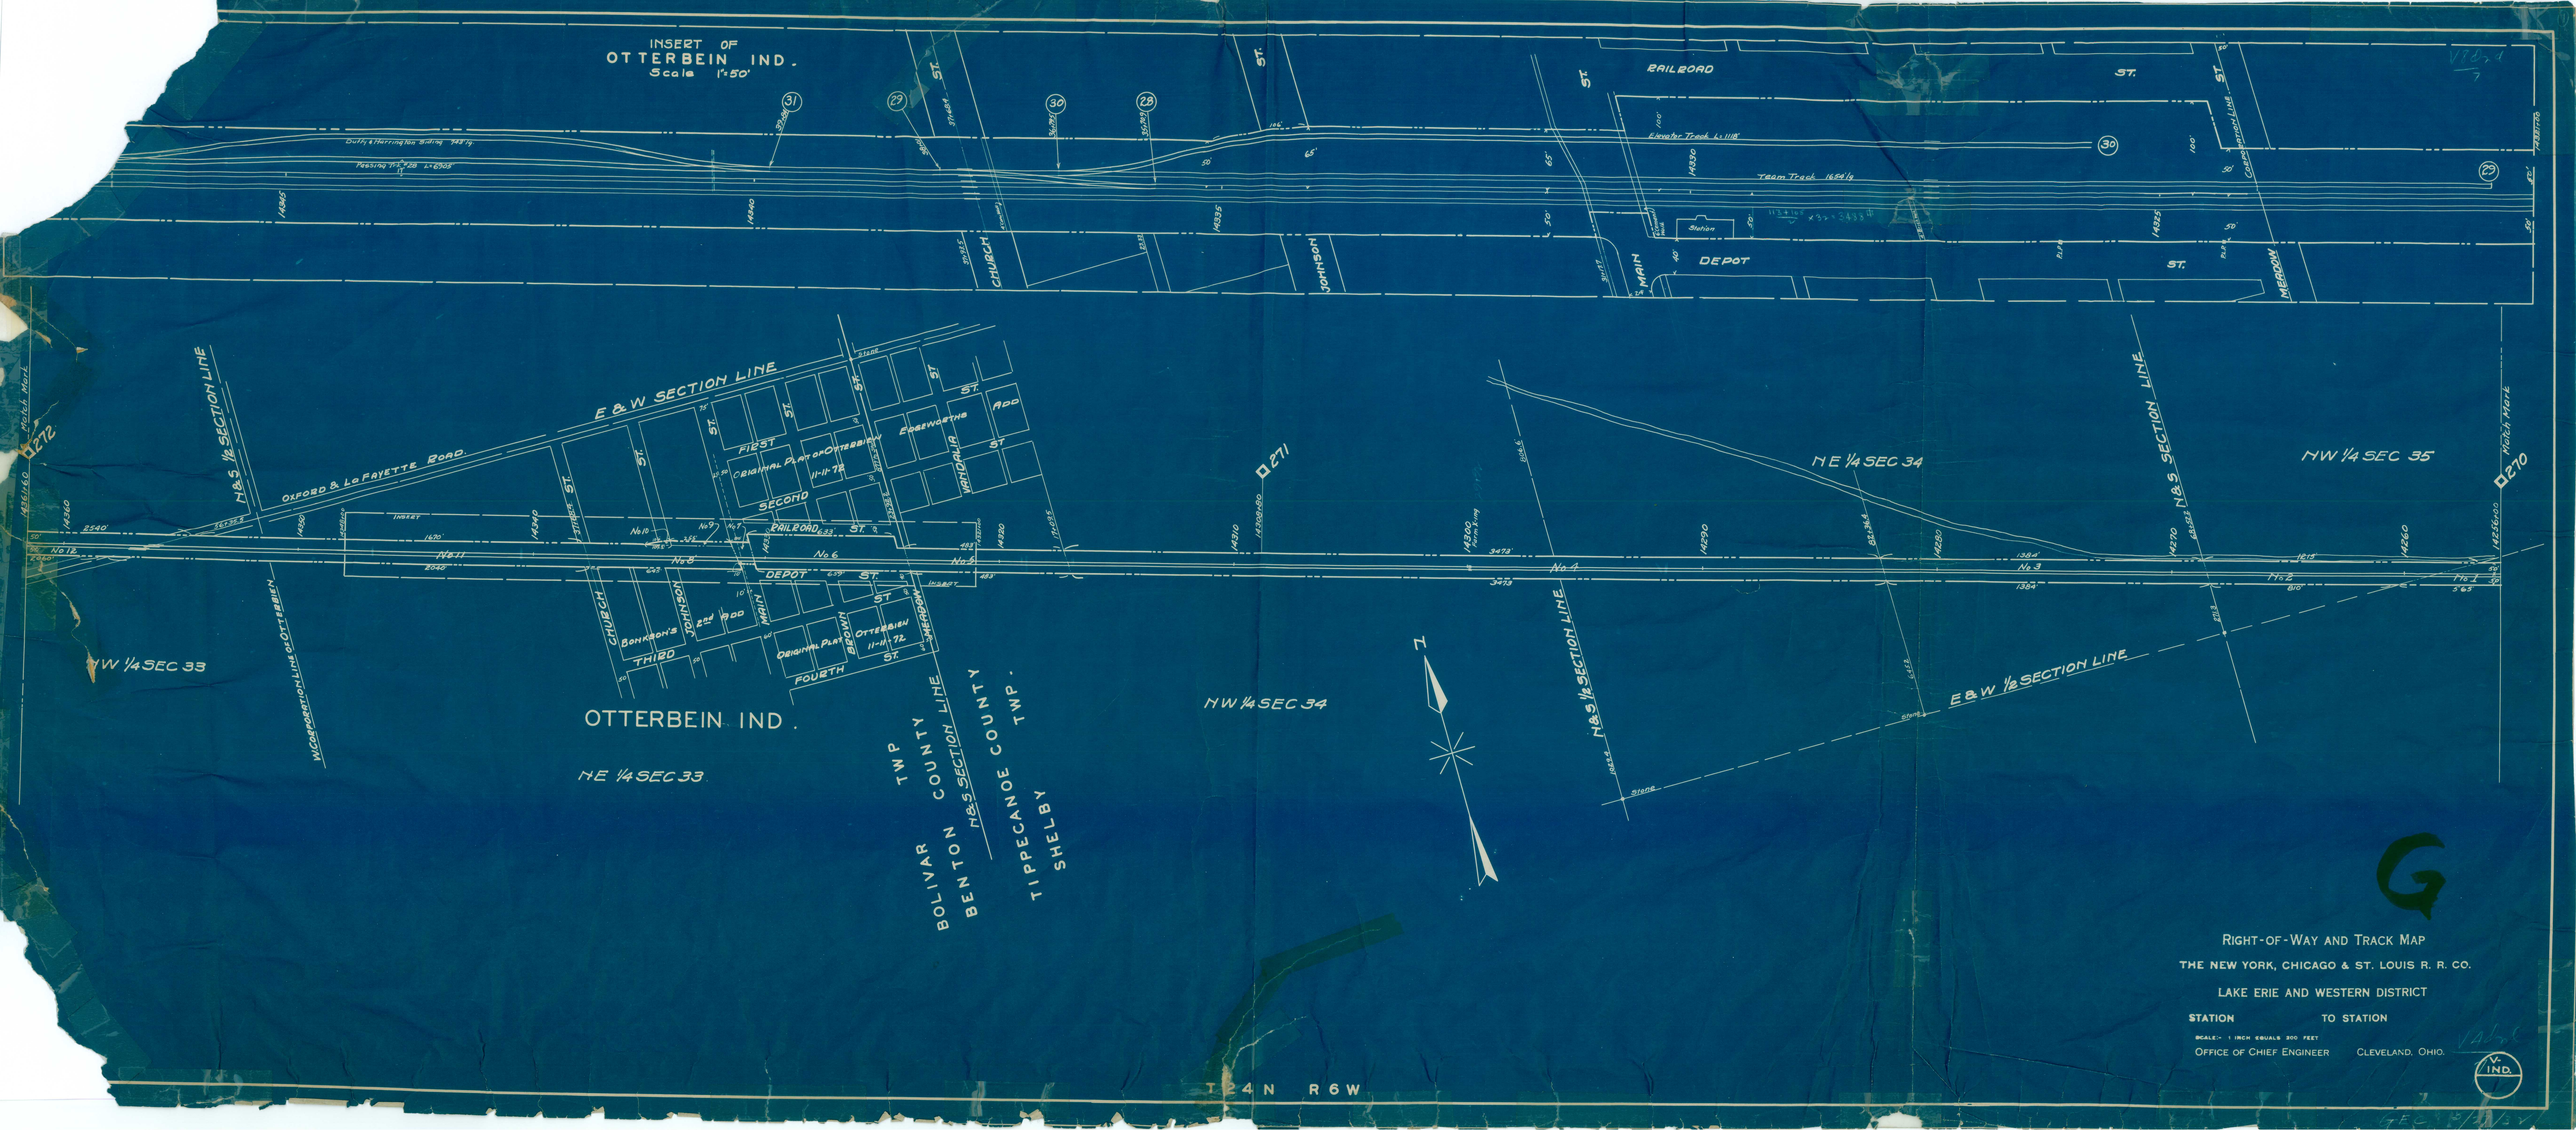
INSERT OF
OTTERBEIN IND.
Scale 1"=50'
RAILROAD
ST.
CHURCH
JOHNSON
MAIN
DEPOT
MERIDIAN
Elevator Track L=118'
Team Track 1664'±
Station
E & W SECTION LINE
N & S ¼ SECTION LINE
OXFORD & LAFAYETTE ROAD.
FIRST
SECOND
THIRD
FOURTH
ORIGINAL PLAT OF OTTERBEIN
11-11-72
FREWERTHS ADD
RAILROAD ST.
No 1
No 2
No 3
No 4
No 5
No 6
No 7
No 8
No 9
No 10
No 11
No 12
NW ¼ SEC 33
NE ¼ SEC 33.
OTTERBEIN IND.
NW ¼ SEC 34
NE ¼ SEC 34
NW ¼ SEC 35
E & W ½ SECTION LINE
BOLIVAR COUNTY
BENTON COUNTY
TIPPECANOE TWP.
SHELBY
T 24 N R 6 W
G
RIGHT-OF-WAY AND TRACK MAP
THE NEW YORK, CHICAGO & ST. LOUIS R. R. CO.
LAKE ERIE AND WESTERN DISTRICT
STATION TO STATION
SCALE:- 1 INCH EQUALS 200 FEET
OFFICE OF CHIEF ENGINEER CLEVELAND, OHIO.
V. IND.