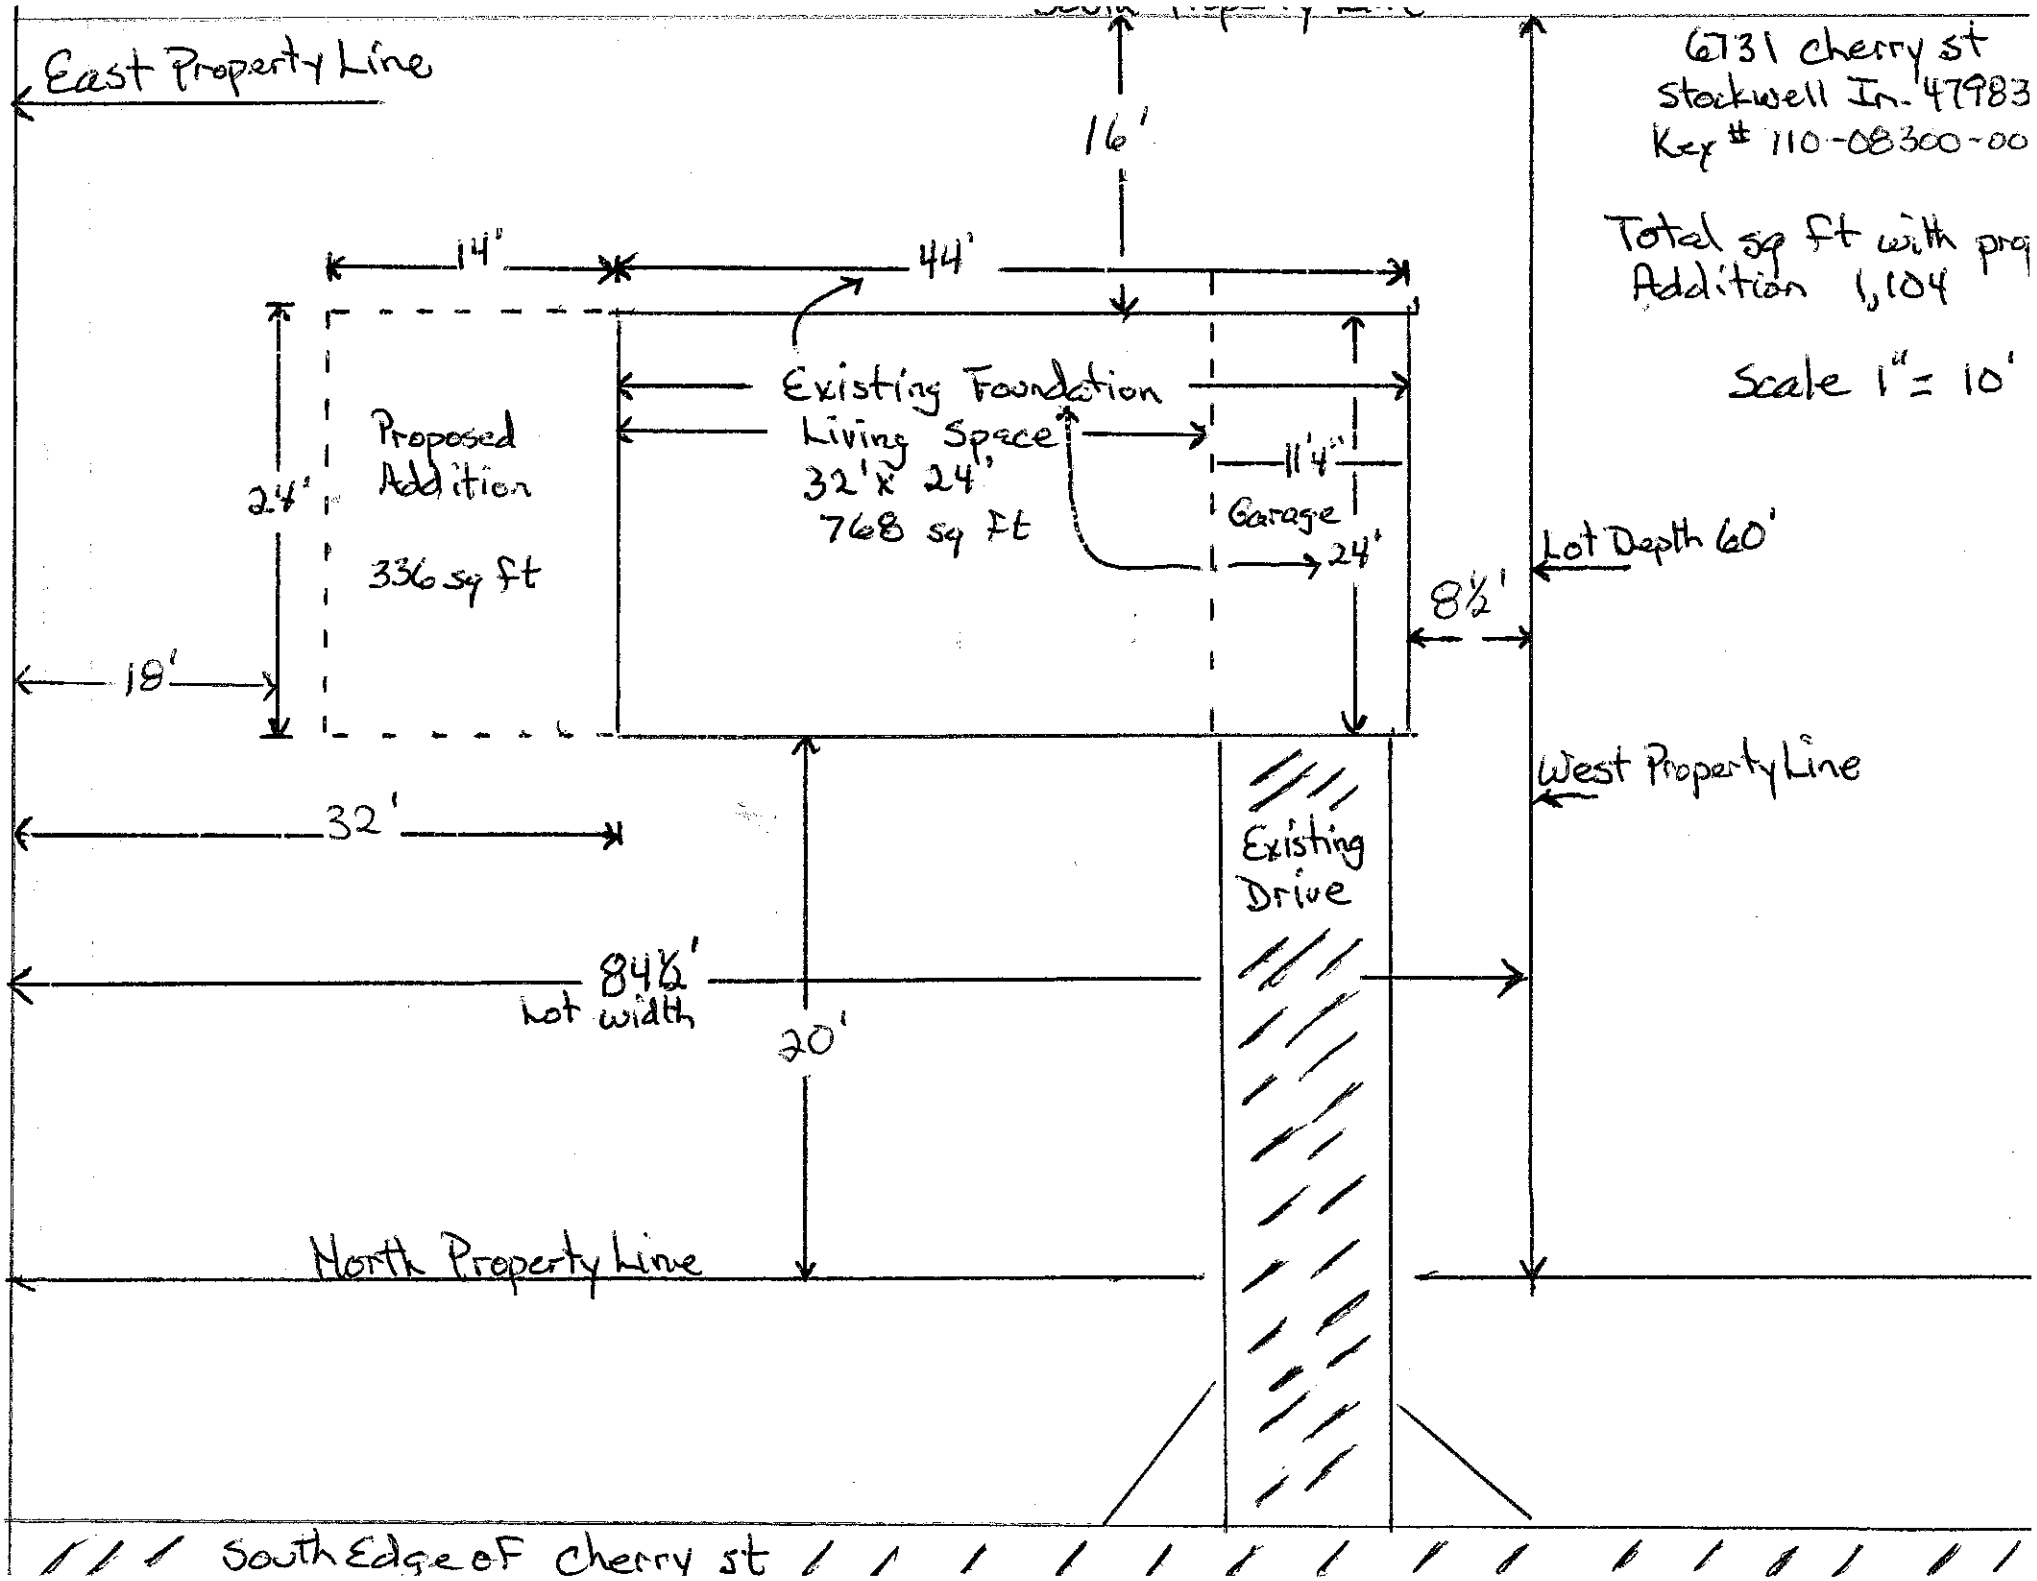
East Property Line
16'
6731 cherry st
Stockwell In. 47983
Key # 110-08300-00
Total sq ft with proj
Addition 1,104
Scale 1" = 10'
14'
44'
Existing Foundation
Living Space
32' x 24'
768 sq ft
Proposed
Addition
336 sq ft
24'
11'4"
Garage
24'
Lot Depth 60'
8½'
18'
West Property Line
32'
Existing
Drive
84½'
Lot width
20'
North Property Line
South Edge of Cherry st