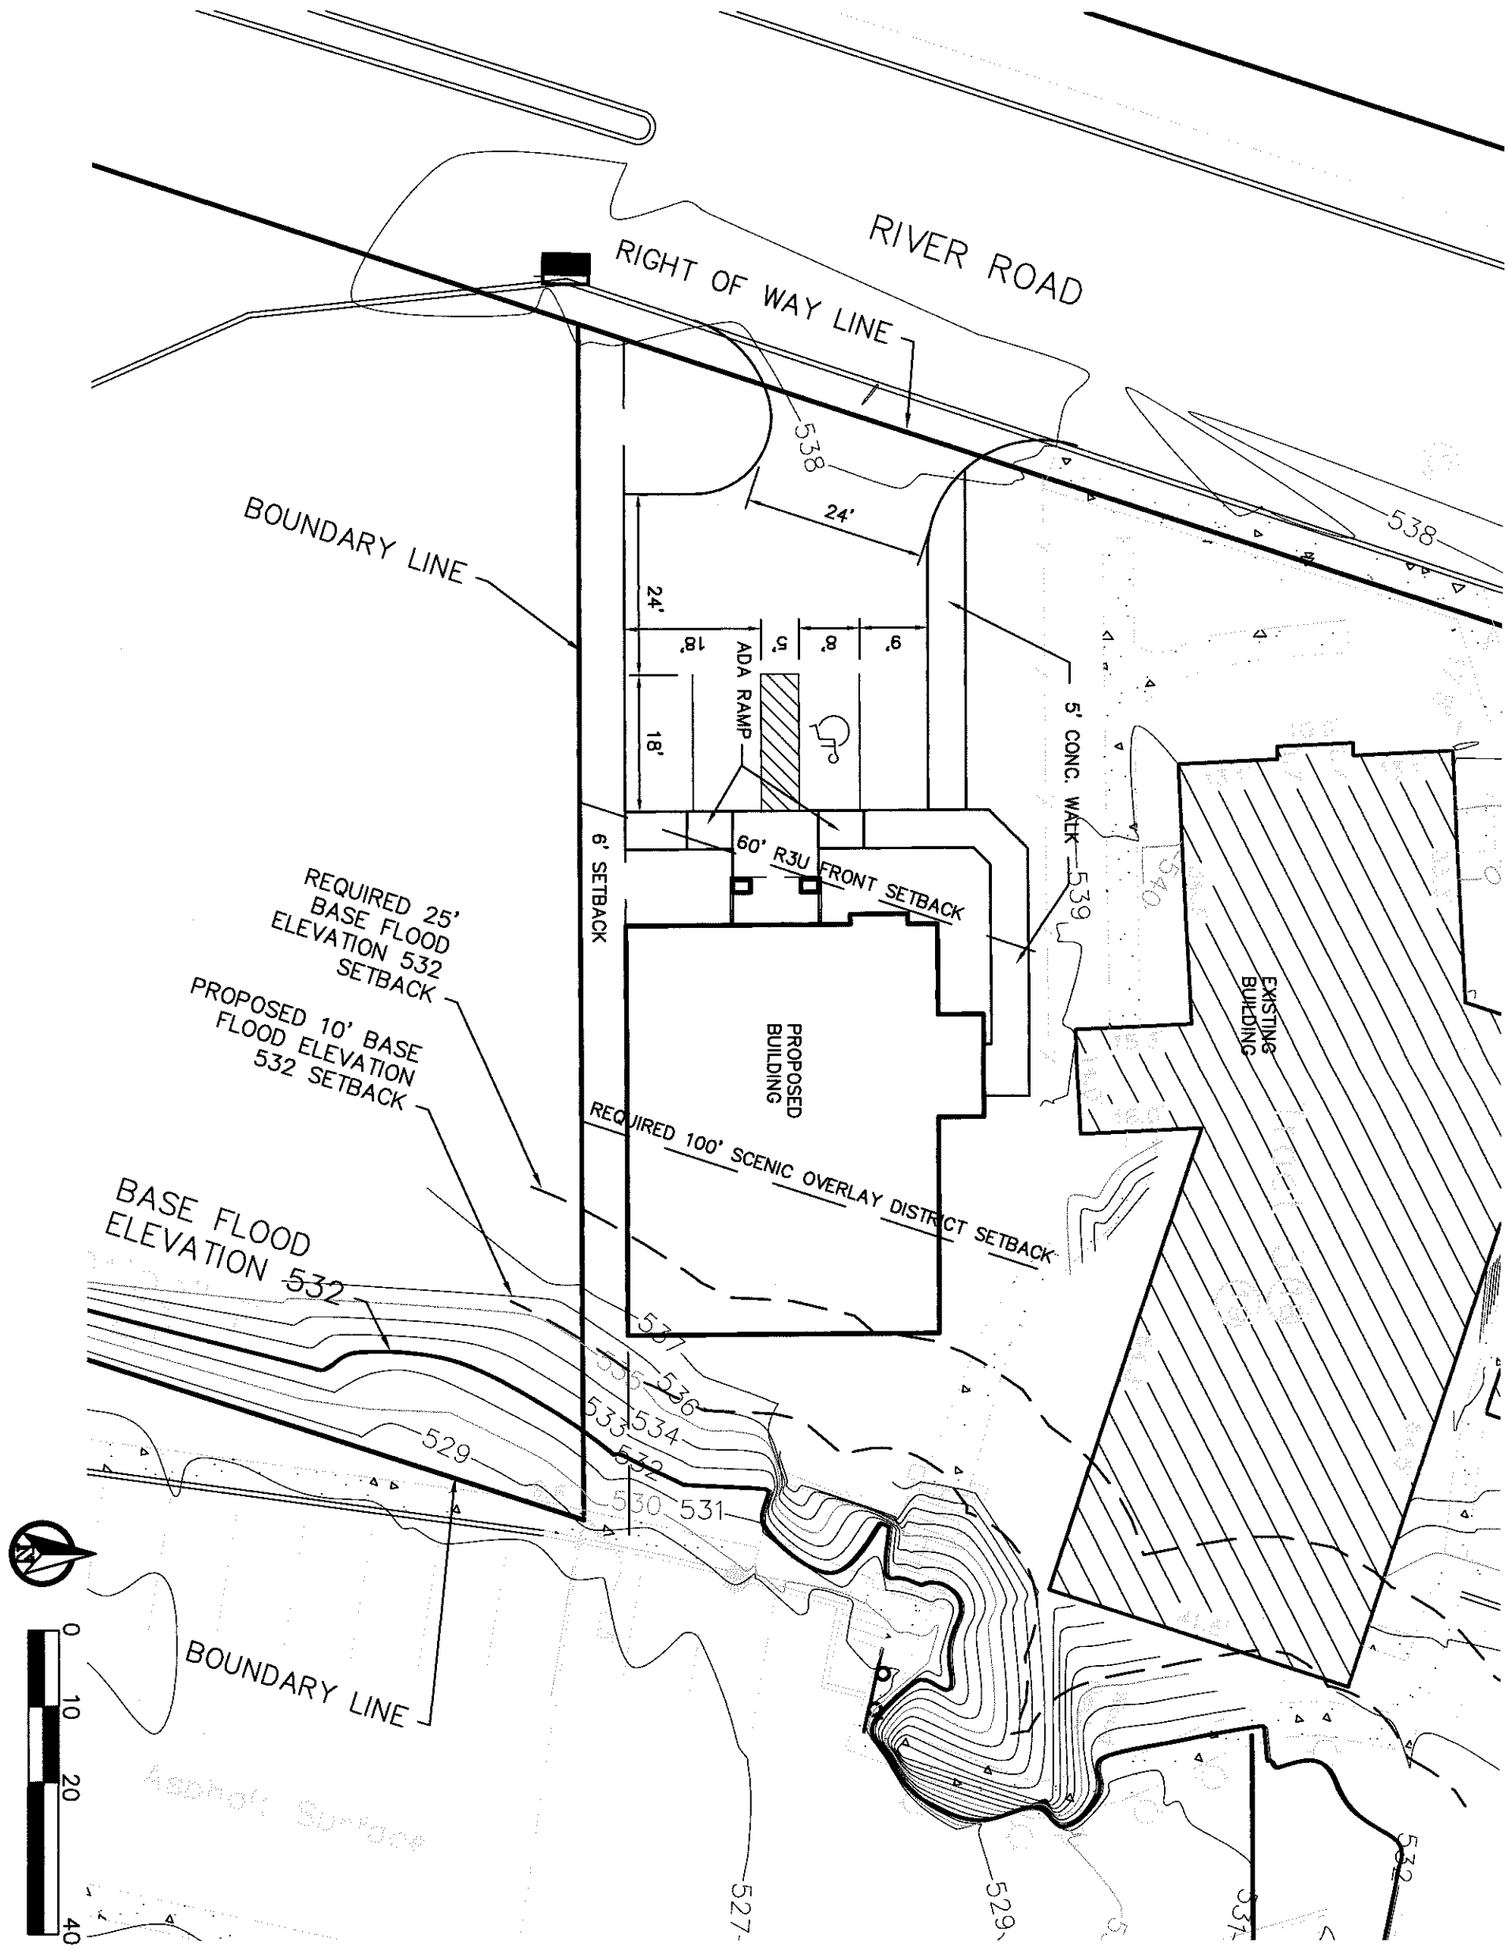

SHEET NO.
C301
_ OF __

DATE:	12/30/2013
JOB NO.	130015
DRAWN BY:	FAST
CHECKED BY:	MM
REVISIONS	

PROPOSED BUILDING

400 N. RIVER ROAD

WEST LAFAYETTE, INDIANA

WILLIAMSBURG ON THE WABASH

SITE PLAN

Studio A of Indianapolis
9511 East 96th Street
Indianapolis, IN 46256
(317).585.0834
www.studioAindy.com