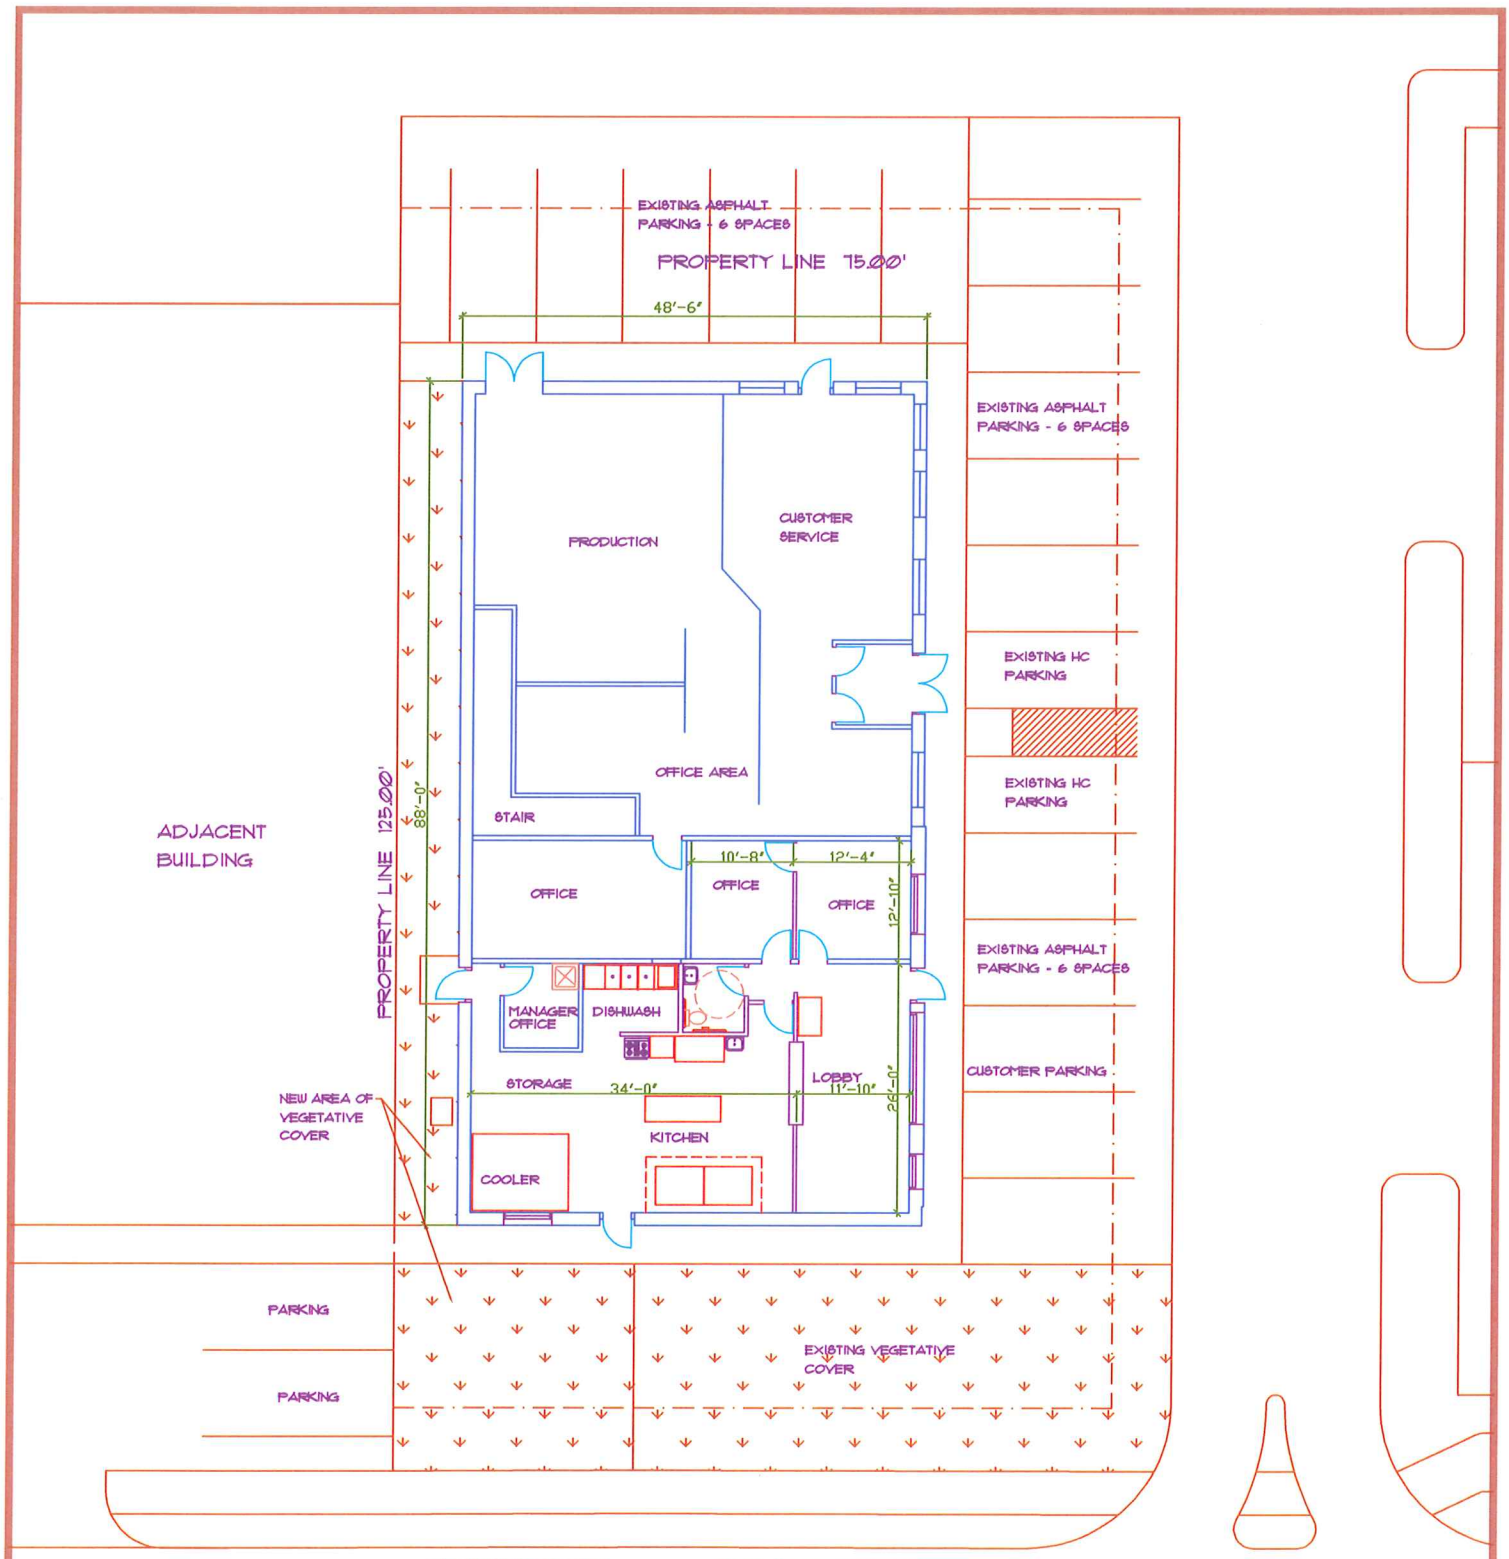

NORTH

SITE PLAN
SCALE: 1" = 20'-0"

0 2' 6' 10' 20'

SITE INFORMATION

LOT AREA 9,375 SF
EXISTING BUILDING 4,268 SF
AREA OF REMODEL: 1,644 SF
EXISTING GREEN SPACE 750 SF
NEW GREEN SPACE 945 SF
EXISTING PARKING - 20 SPACES

REVISION			
REV	BY	DATE	DESC

Copyright 2011

Date	JUNE 8, 2011
Checked by	DK
Drawn by	MG
Project Number	1106

PIZZA KING WEST LLC.

2520 SALISBURY STREET
WEST LAFAYETTE, IN 47906

Cornerstone Design

8481 E. 550 N.
OTTERBEIN, INDIANA 47970
PHONE (765) 366-7010
cornerstonedesign@hughes.net

C-1