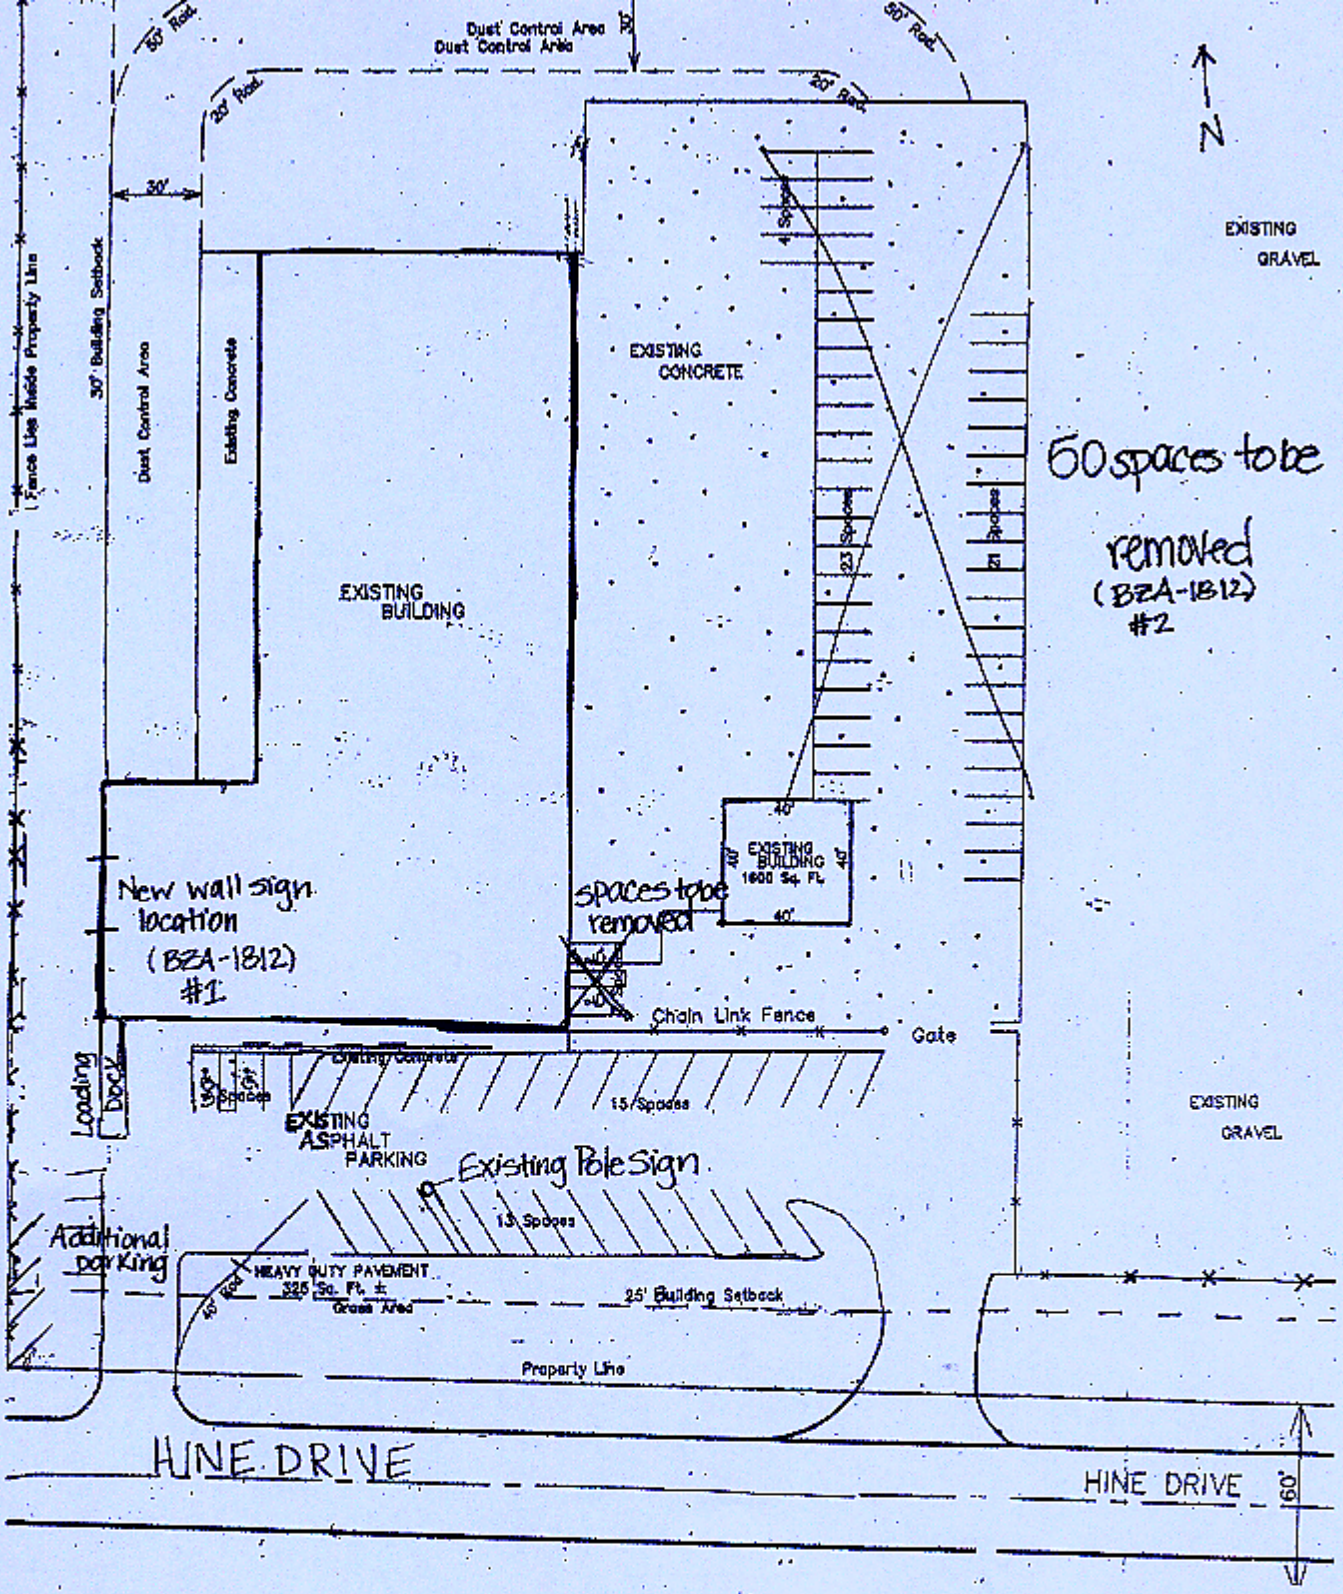
Dust Control Area
Dust Control Area
50' Rad.
20' Rad.
20' Rad.
50' Rad.
N
EXISTING GRAVEL
30'
Fence Line Inside Property Line
30' Building Setback
Dust Control Area
Existing Concrete
EXISTING CONCRETE
EXISTING BUILDING
50 spaces to be removed (BZA-1812) #2
New wall sign location (BZA-1812) #1
EXISTING BUILDING 1600 Sq. Ft.
spaces to be removed
Chain Link Fence
Gate
Loading Dock
Existing Concrete
15 Spaces
EXISTING ASPHALT PARKING
Existing Pole Sign
13 Spaces
Additional parking
HEAVY DUTY PAVEMENT 325 Sq. Ft. ±
Grass Area
25' Building Setback
Property Line
EXISTING GRAVEL
HINE DRIVE
HINE DRIVE
60'

BZA-1812