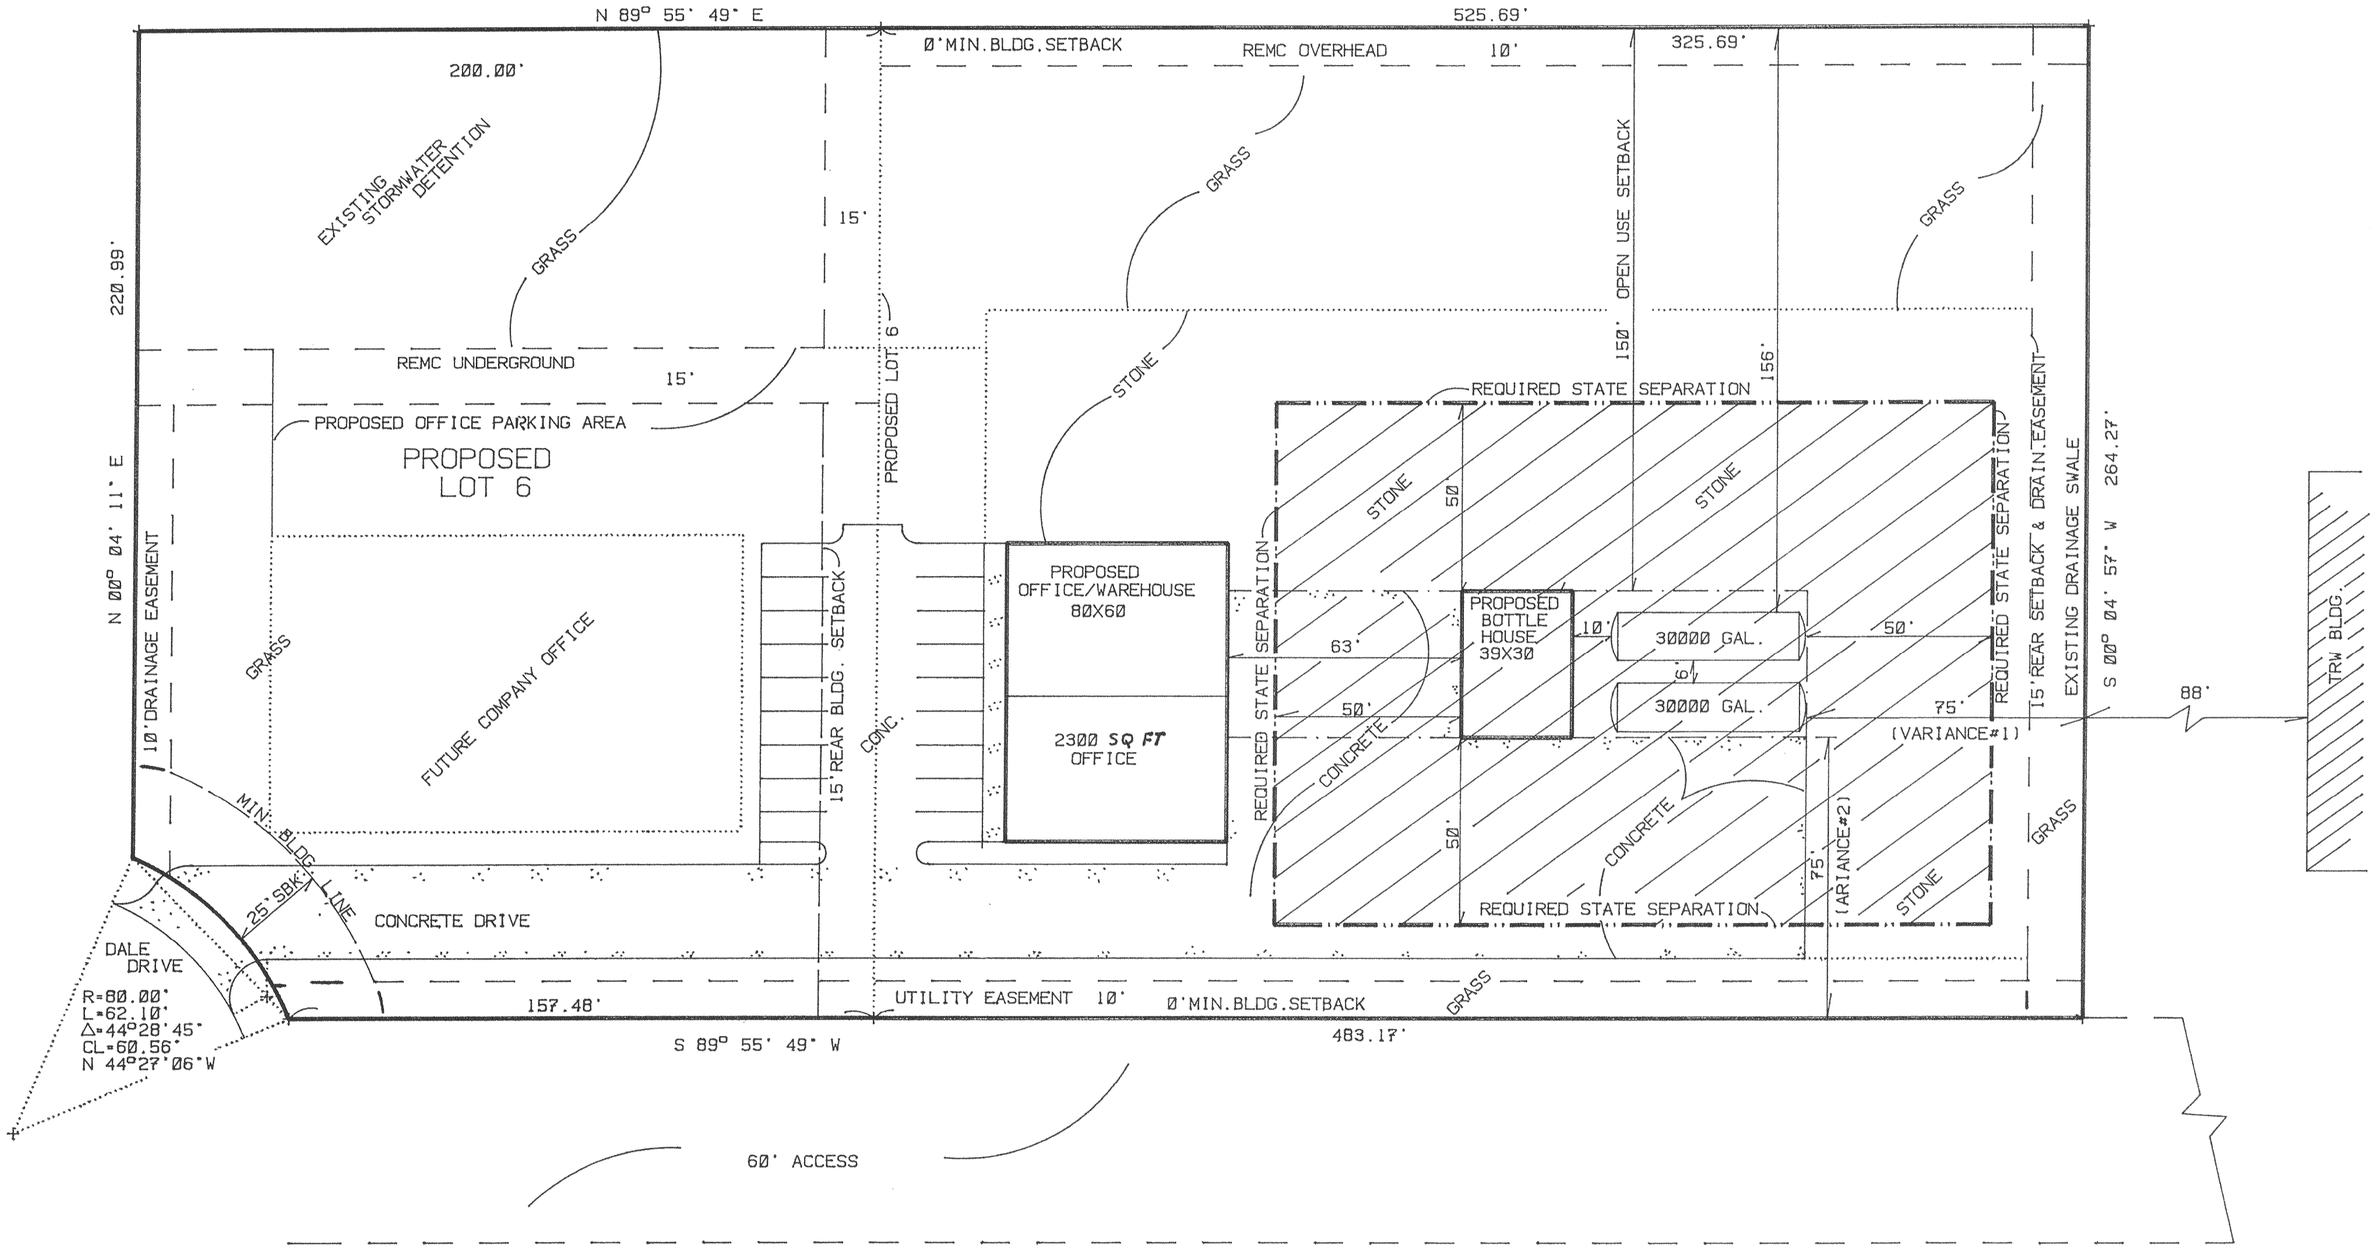

PARKING DATA			
USE	AREA/EMPLOYEES	PARKING REQ'D	PARKING PROVIDED
OFFICE	2,300 SQ FT	12	17
WAREHOUSE	1	1	1
TOTAL		13	18

NOTE:FUTURE COMPANY OFFICE PARKING NOT INCLUDED IN DATA

PROPOSED GROUND COVER		
COVER	AREA SFT.	PERCENT
ROOF	16,130	11.70
CONCRETE	24,550	17.82
STONE	28,695	20.83
GRASS	68,405	49.65
TOTAL	137,780	100.00

FUTURE COMPANY OFFICE INCLUDED

N

SCALE: 1"=30'

NOTE: 4-4-8(a)

LEGEND

MBL

EASEMENTS

OPEN USE SETBACKS

STATE REQUIRED L.P. GAS SEPERATION

LPGSITE.GCD

PROPOSED HICKSGAS SITE PLAN

PREPARED BY: R. R. GROVE, P. E. / L. S.
1930 Kossuth Street
Lafayette, In 47905
Phone: (765) 446-2335

DATE: 09-09-09
SHT. of
REV. 10-21-09