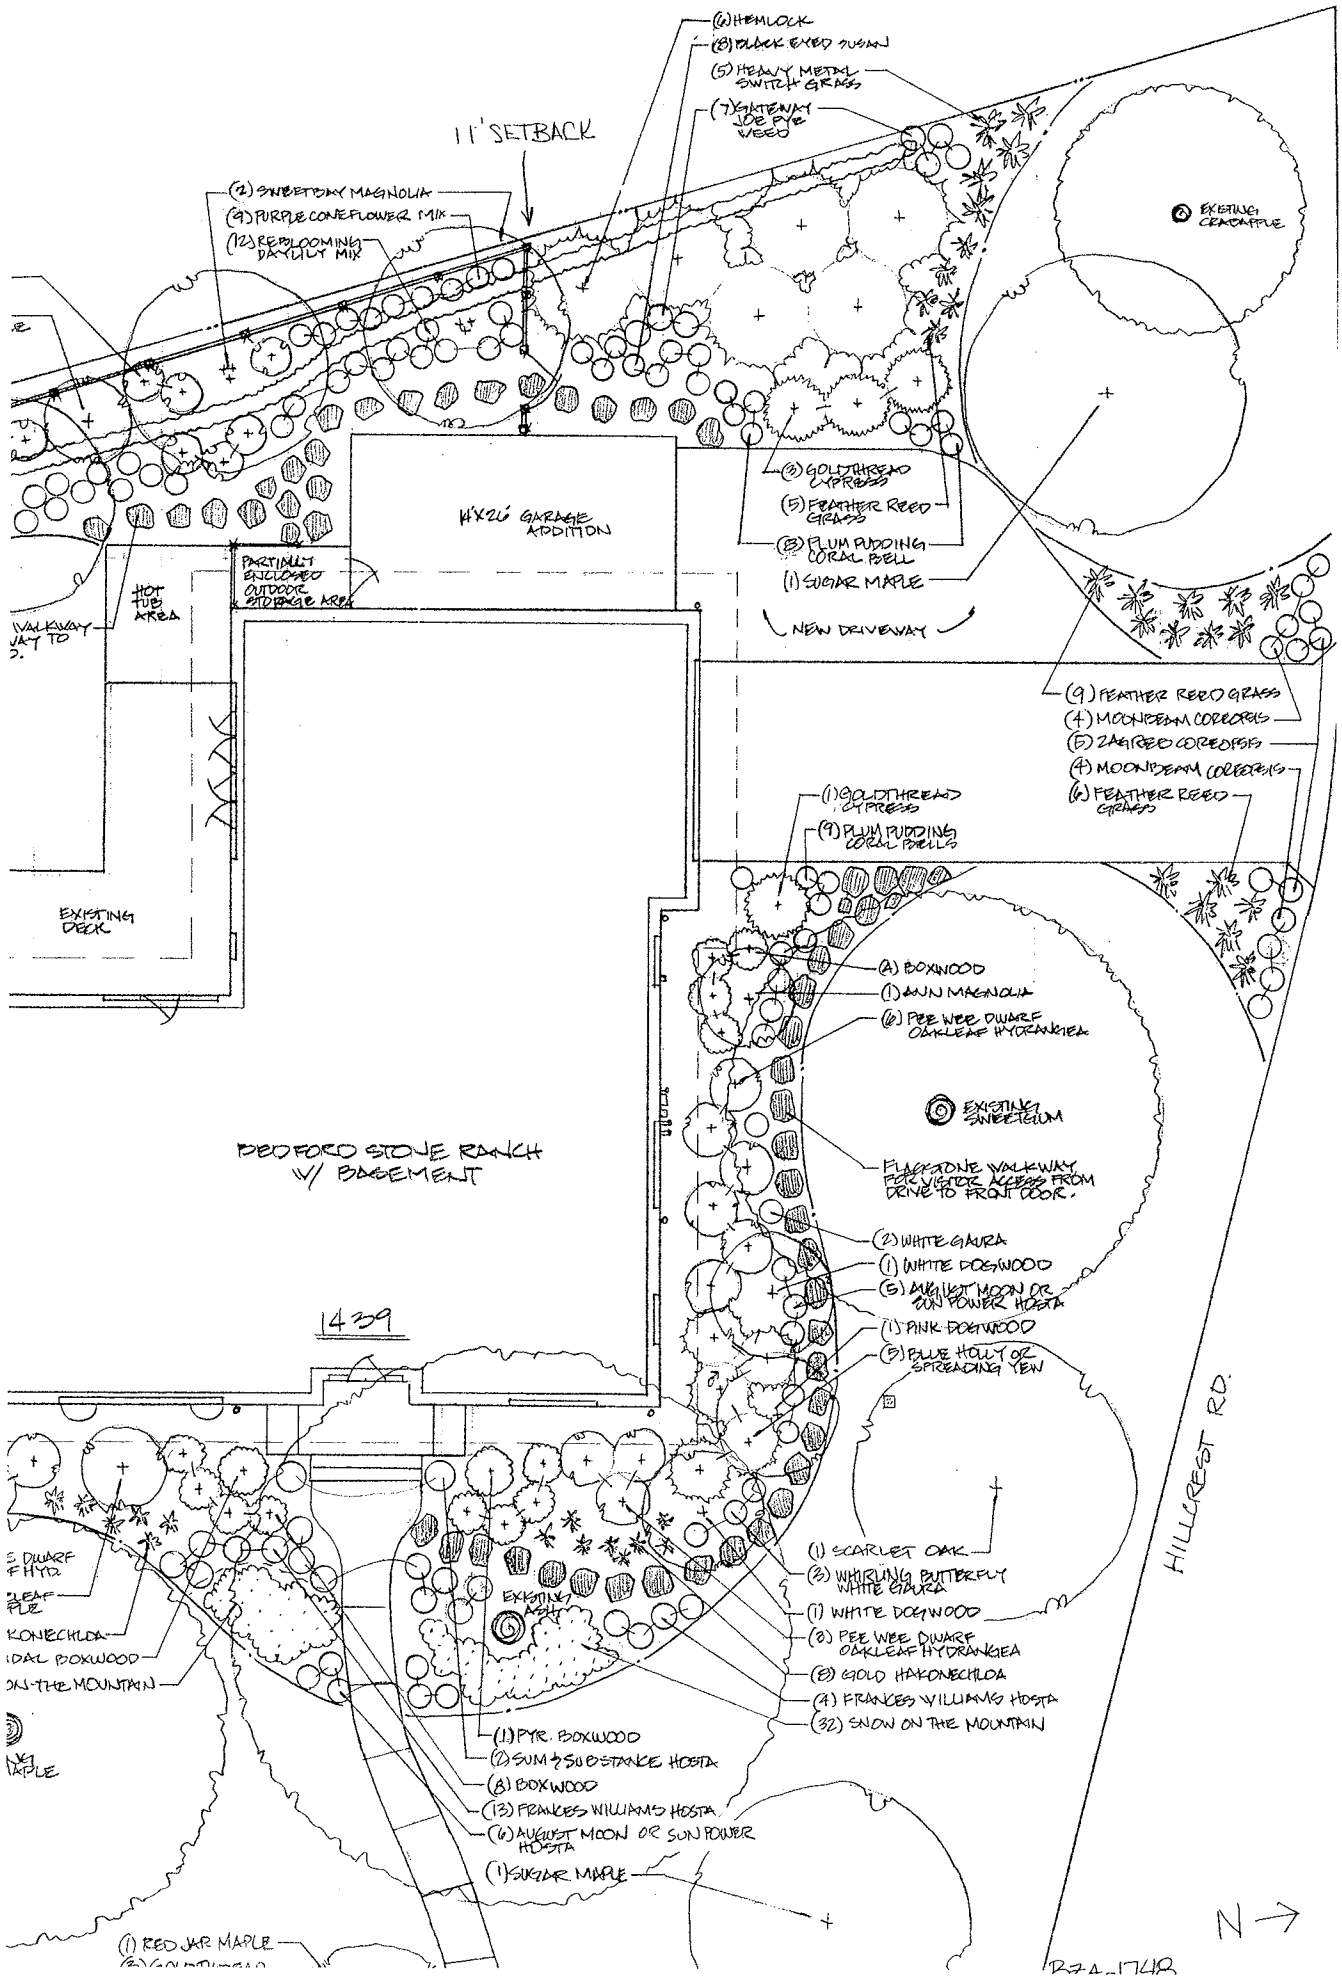
(6) HEMLOCK
(8) BLACK EYED SUSAN
(5) HEAVY METAL SWITCH GRASS
(7) JOE PYE WEED
11' SETBACK
(2) SWEETBAY MAGNOLIA
(9) PURPLE CONEFLOWER MIX
(12) REBLOOMING DAYLILY MIX
EXISTING CRABAPPLE
(3) GOLDTHREAD CYPRESS
(5) FEATHER REED GRASS
(8) PLUM PUDDING CORAL BELL
(1) SUGAR MAPLE
NEW DRIVEWAY
24'X26' GARAGE ADDITION
PARTIALLY ENCLOSED OUTDOOR STORAGE AREA
HOT TUB AREA
EXISTING DECK
(9) FEATHER REED GRASS
(4) MOONBEAM COREOPSIS
(5) ZAGREB COREOPSIS
(4) MOONBEAM COREOPSIS
(6) FEATHER REED GRASS
(1) GOLDTHREAD CYPRESS
(9) PLUM PUDDING CORAL BELLS
(4) BOXWOOD
(1) ANN MAGNOLIA
(6) PEE WEE DWARF OAKLEAF HYDRANGEA
EXISTING SWEETGUM
BEDFORD STONE RANCH W/ BASEMENT
FLAGSTONE WALKWAY FOR VISITOR ACCESS FROM DRIVE TO FRONT DOOR.
(2) WHITE GAURA
(1) WHITE DOGWOOD
(5) AUGUST MOON OR SUN POWER HOSTA
(1) PINK DOGWOOD
(5) BLUE HOLLY OR SPREADING YEW
1439
HILLCREST RD.
(1) SCARLET OAK
(3) WHIRLING BUTTERFLY WHITE GAURA
(1) WHITE DOGWOOD
(8) PEE WEE DWARF OAKLEAF HYDRANGEA
(8) GOLD HAKONECHLOA
(4) FRANCES WILLIAMS HOSTA
(32) SNOW ON THE MOUNTAIN
EXISTING ASH
(1) PYR. BOXWOOD
(2) SUM & SUBSTANCE HOSTA
(8) BOXWOOD
(13) FRANCES WILLIAMS HOSTA
(6) AUGUST MOON OR SUN POWER HOSTA
(1) SUGAR MAPLE
(1) RED JAP MAPLE
N →