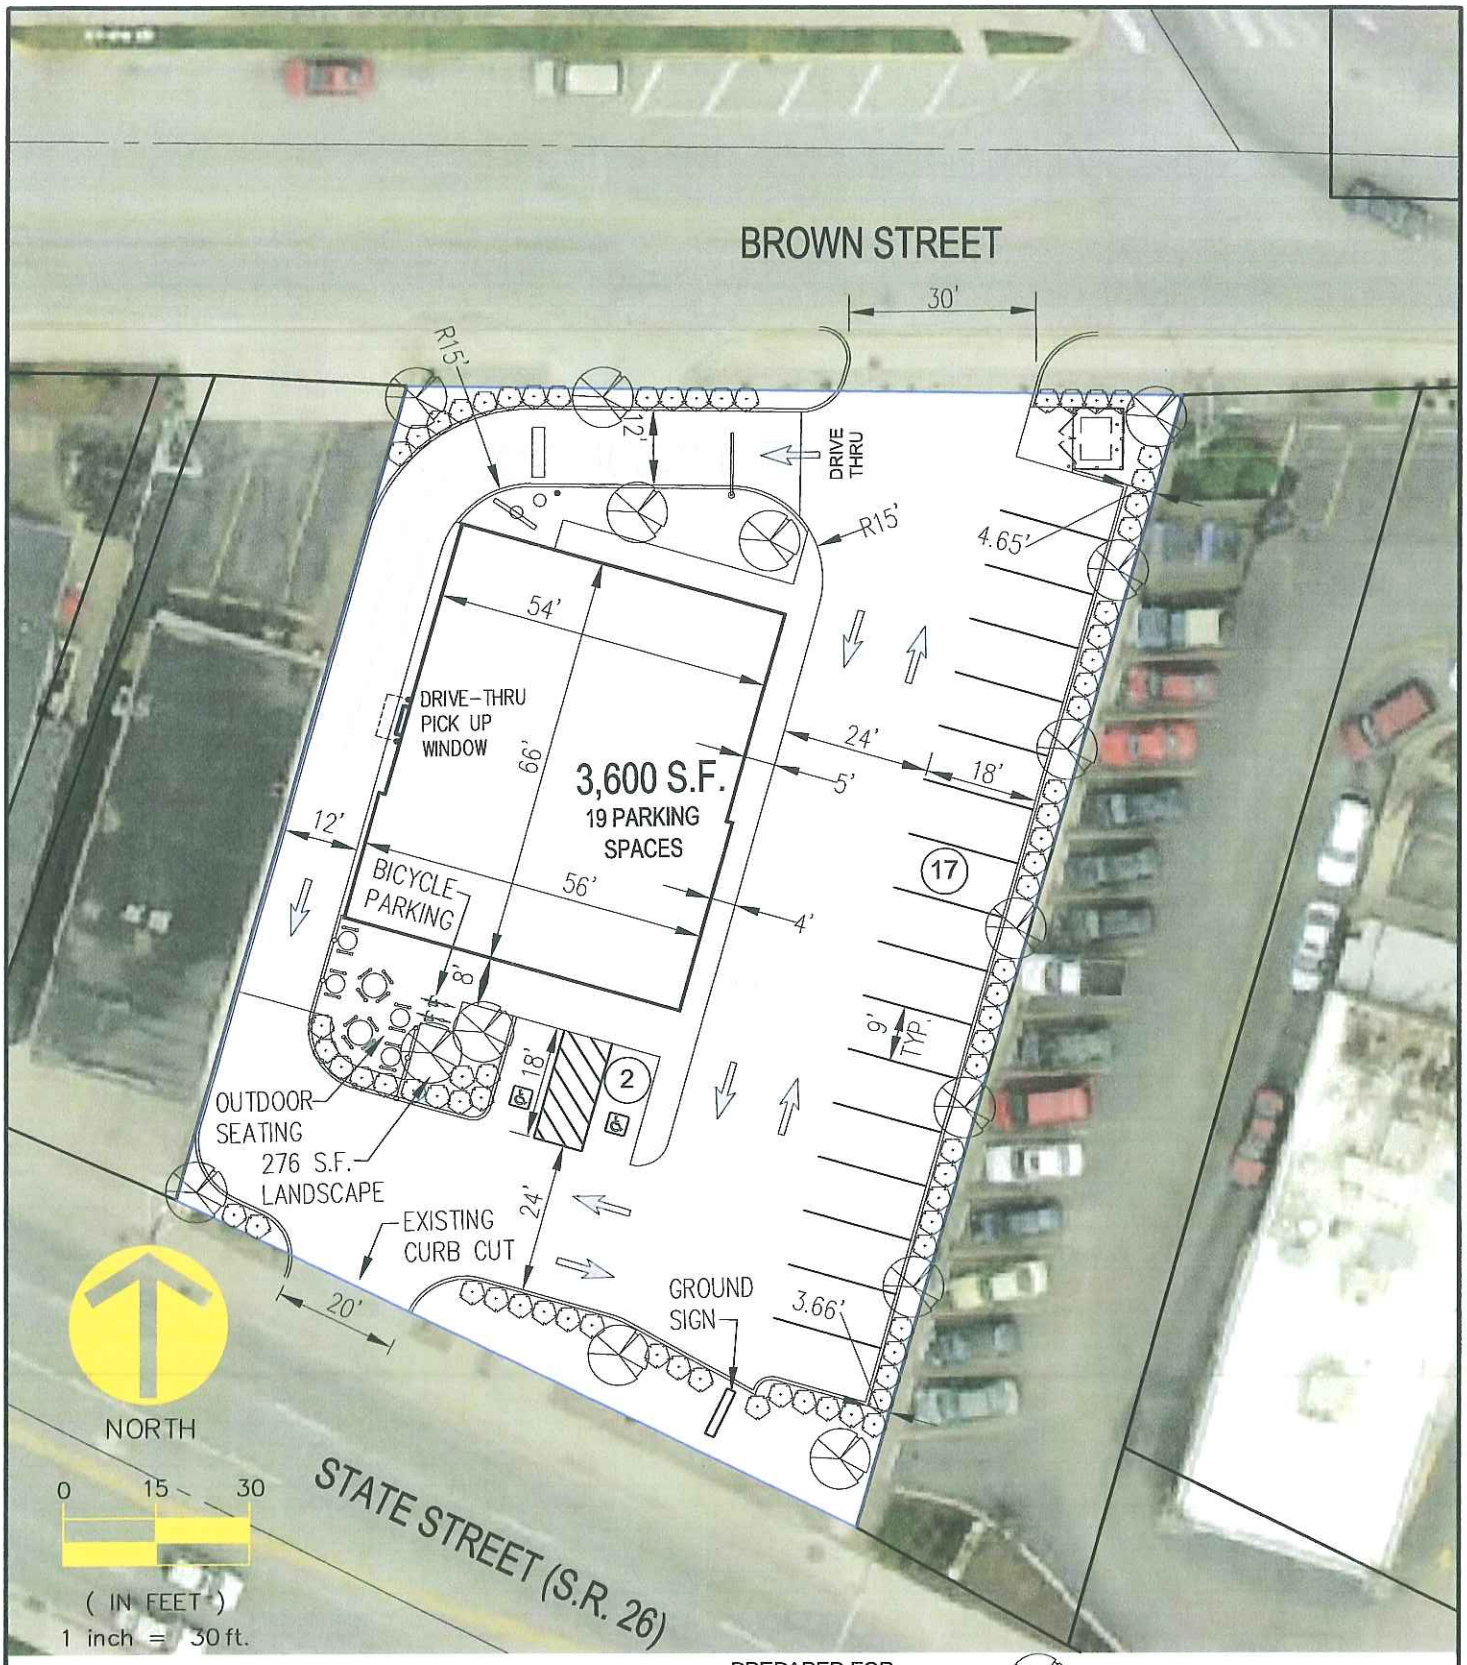

PROPOSED STARBUCKS - WEST LAFAYETTE, IN
240 EAST STATE STREET

PREPARED FOR:
CURRAN ARCHITECTURE

PROPOSED TREE
PROPOSED SHRUB

LAYOUT-4

CEC PROJECT NUMBER CAX.010	DATE: 01/19/12	CIVIL SITE GROUP, INC. 643 MASSACHUSETTS AVE., SUITE 200 INDIANAPOLIS, INDIANA 46204 (317) 423-3305 / (Fax) 423-3306
	DWN. BY: EAG	
	CHKD. BY: EAG	
SHEET 1 OF 1	SCALE: 1" = 30'	

Civil Site GROUP, INC.