REFER TO THE CITY OF WEST LAFAYETTE TYPICAL CONSTRUCTION GUIDELINES AND DETAILS, SHEETS 13 & 14 FOR LANDSCAPE DETAILS AND SPECIFICATIONS

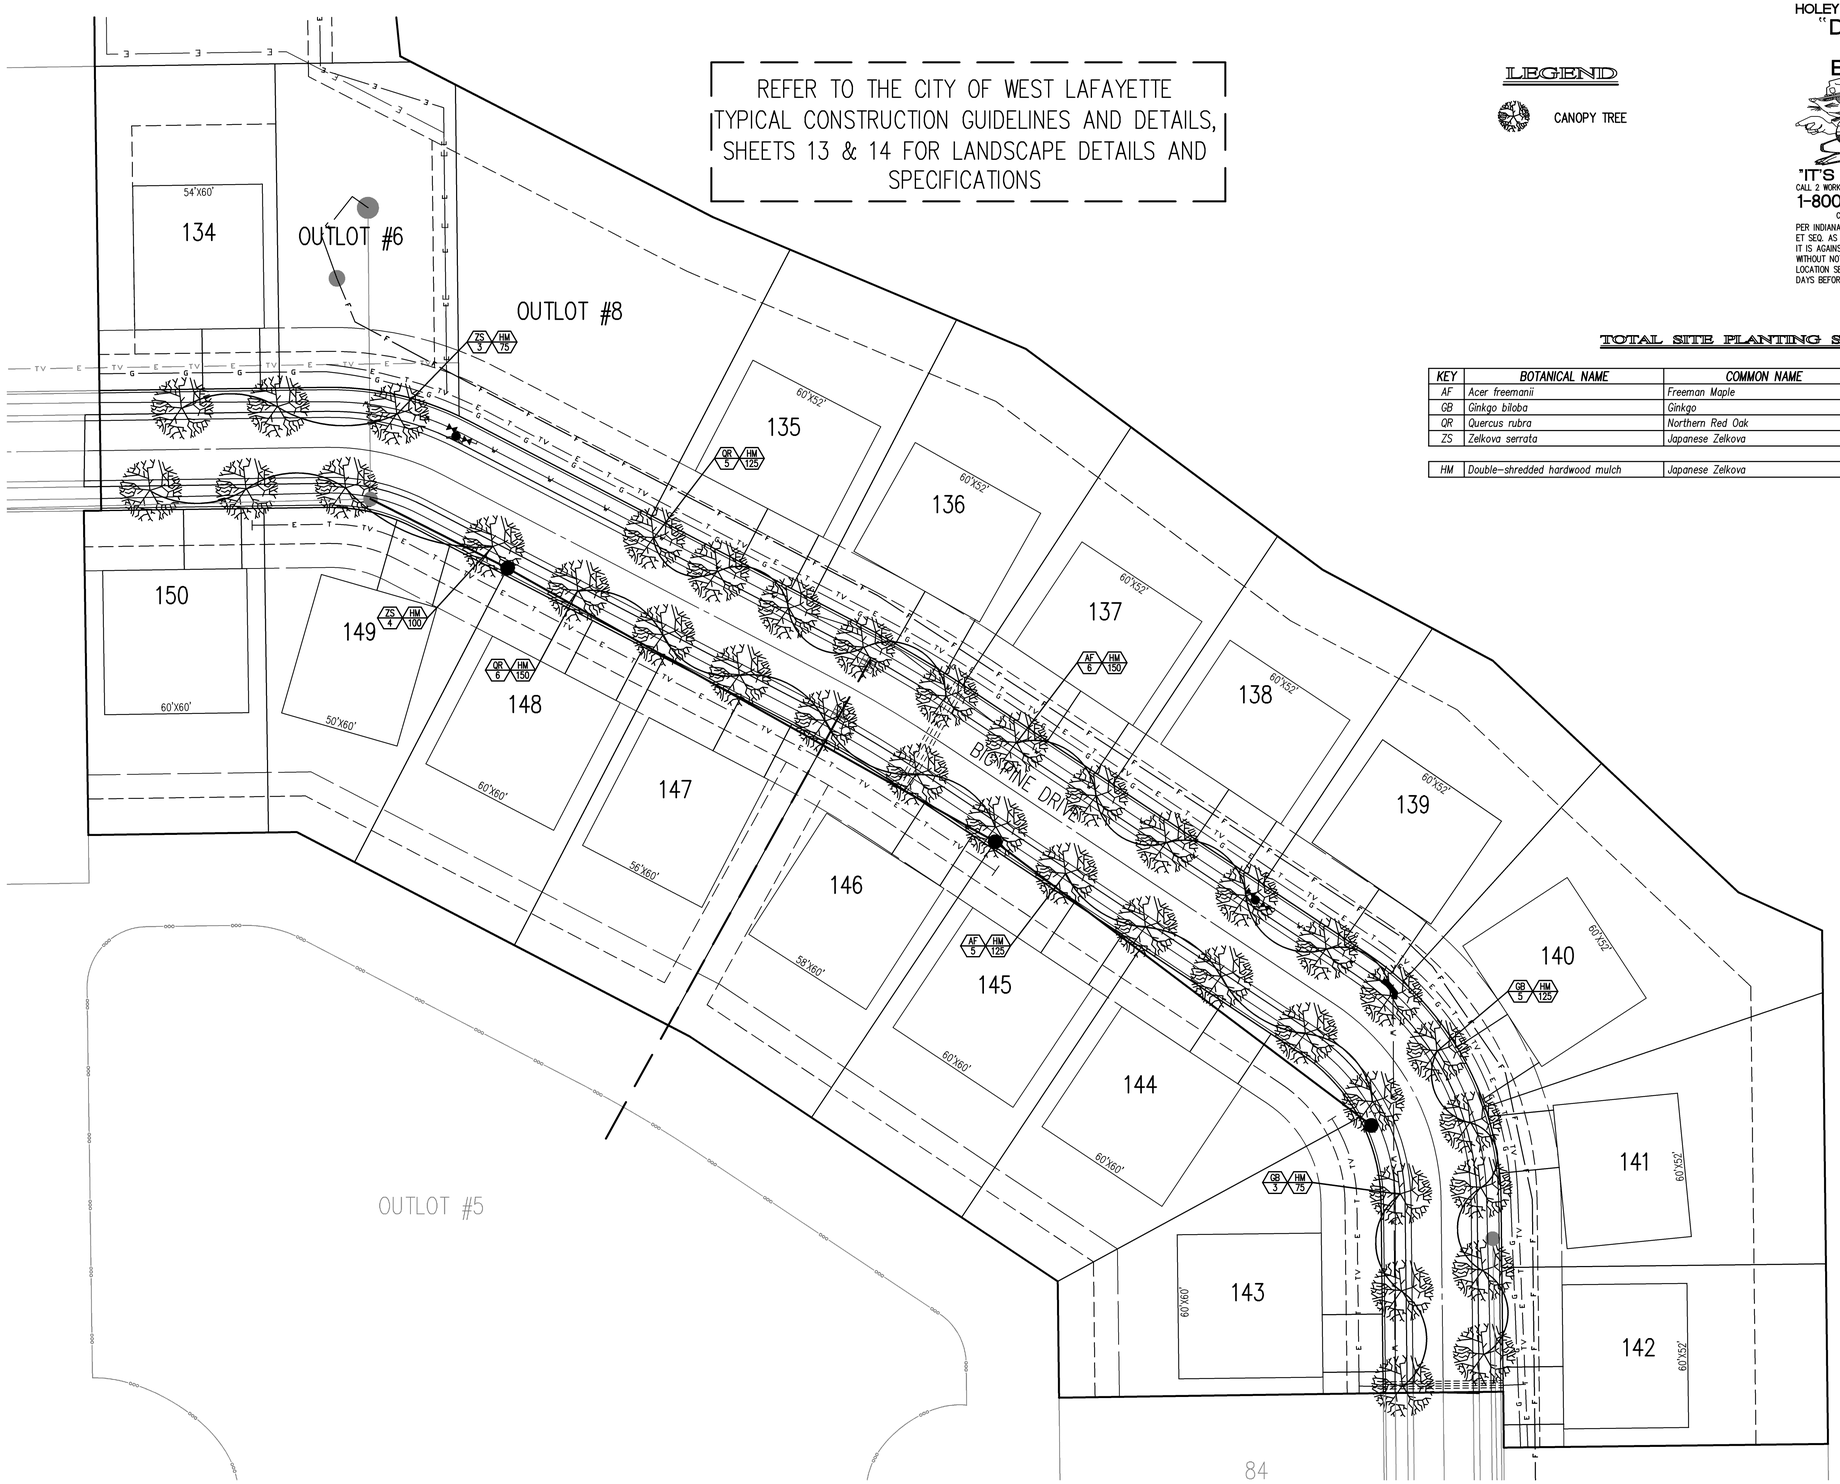

LEGEND

CANOPY TREE

HOLEY MOLEY SAYS "DON'T DIG BLIND"

"IT'S THE LAW"
CALL 2 WORKING DAYS BEFORE YOU DIG
1-800-382-5544
CALL TOLL FREE
PER INDIANA STATE LAW IC-8-1-26-1 ET SEQ. AS AMENDED AND SUPPLEMENTED, IT IS AGAINST THE LAW TO EXCAVATE WITHOUT NOTIFYING THE UNDERGROUND LOCATION SERVICE TWO (2) WORKING DAYS BEFORE COMMENCING WORK.

0 15 30 60
(IN FEET)
1 inch = 30 feet

TOTAL SITE PLANTING SCHEDULE

KEY	BOTANICAL NAME	COMMON NAME	QTY.	SIZE	COND.	REMARKS
AF	Acer freemanii	Freeman Maple	11	1.5"	B&B	
GB	Ginkgo biloba	Ginkgo	8	1.5"	B&B	Males Only
QR	Quercus rubra	Northern Red Oak	11	1.5"	B&B	
ZS	Zelkova serrata	Japanese Zelkova	7	1.5"	B&B	
HM	Double-shredded hardwood mulch	Japanese Zelkova	925	S.F.		3" depth

REVISIONS:

REGISTERED LANDSCAPE ARCHITECT No. 20600153 STATE OF INDIANA
DATE: OCTOBER 21, 2008

2008, THE SCHNEIDER CORPORATION

Schneider
THE SCHNEIDER CORPORATION
1330 Win Hentschel Blvd
Suite 100
West Lafayette, IN 47906-4156
Telephone: 765.448.6661
Fax: 765.448.6665
www.schneidercorp.com

Architecture
Civil Engineering
Environmental Engineering
Geotechnical Services
GIS * LIS
Home Builder Services
Interior Design
Land Surveying
Landscape Architecture
Transportation Engineering

LAUREN LAKES PLANNED DEVELOPMENT SECTION THREE

WEST LAFAYETTE, INDIANA

C.P. MORGAN COMMUNITIES, L.P.
4670 HAVEN POINT BLVD, INDIANAPOLIS, IN 46280

DATE: 10/21/08	PROJECT NO.: 4880.004
DRAWN BY: JEP	CHECKED BY: BMF

SHEET TITLE: LANDSCAPE PLAN

DRAWING FILES:
L:\4K\4880\003\DWGS\CDOCS\SEC-3\4880003L101.DWG
XREFS:
L:\4K\4880\003\DWGS\CDOCS\SEC-3\4880003SEC-3BS.DWG

SHEET NO.: L101

L:\4k\4880\004\dwgs\CDOCS\4880004L101.dwg, 10/21/2008 3:38:22 PM, jep