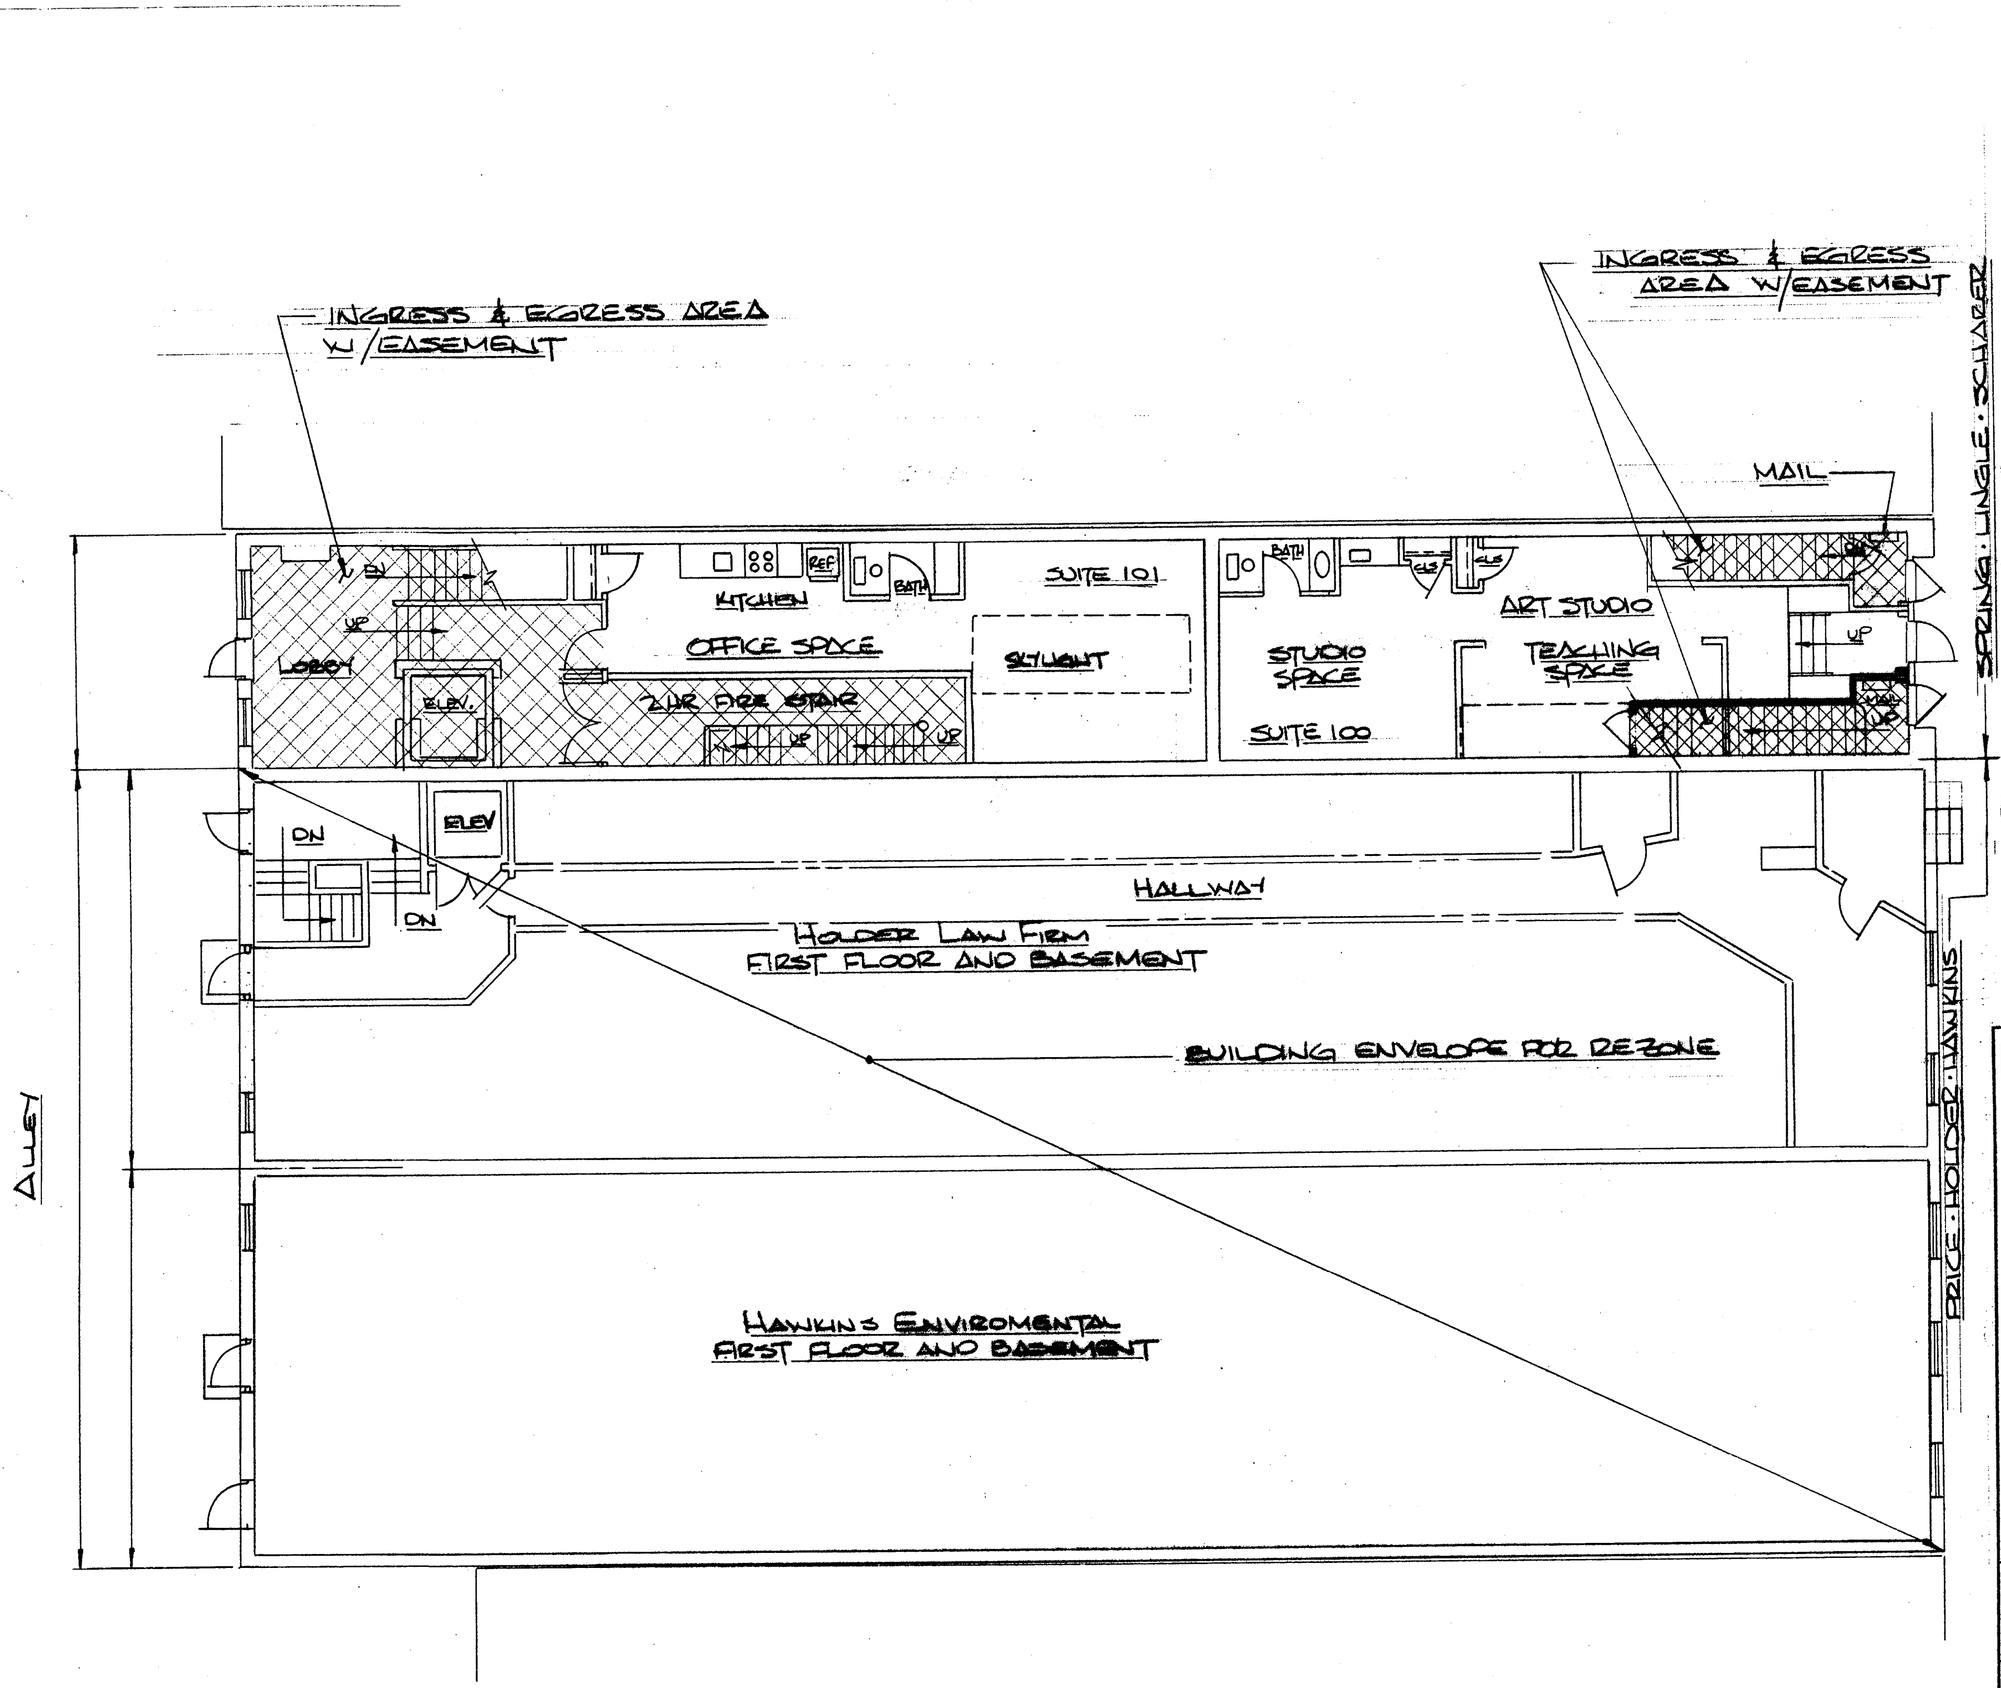

1st FLOOR
SCALE 1/8"=1'-0"

Rev.	Date	By	Description
Revisions:			

Approvals:

Date:	By:

Project Name:

CITY LOFTS

North 3rd Street Development, LLC
14 North 3rd Street
Suite200
Lafayette, IN 47901
765 497 2737
765 807 2863 Fax

Project number:
Drawn by:
Checked by:
Date:
Copyright date:

Sheet: A2 OF A21