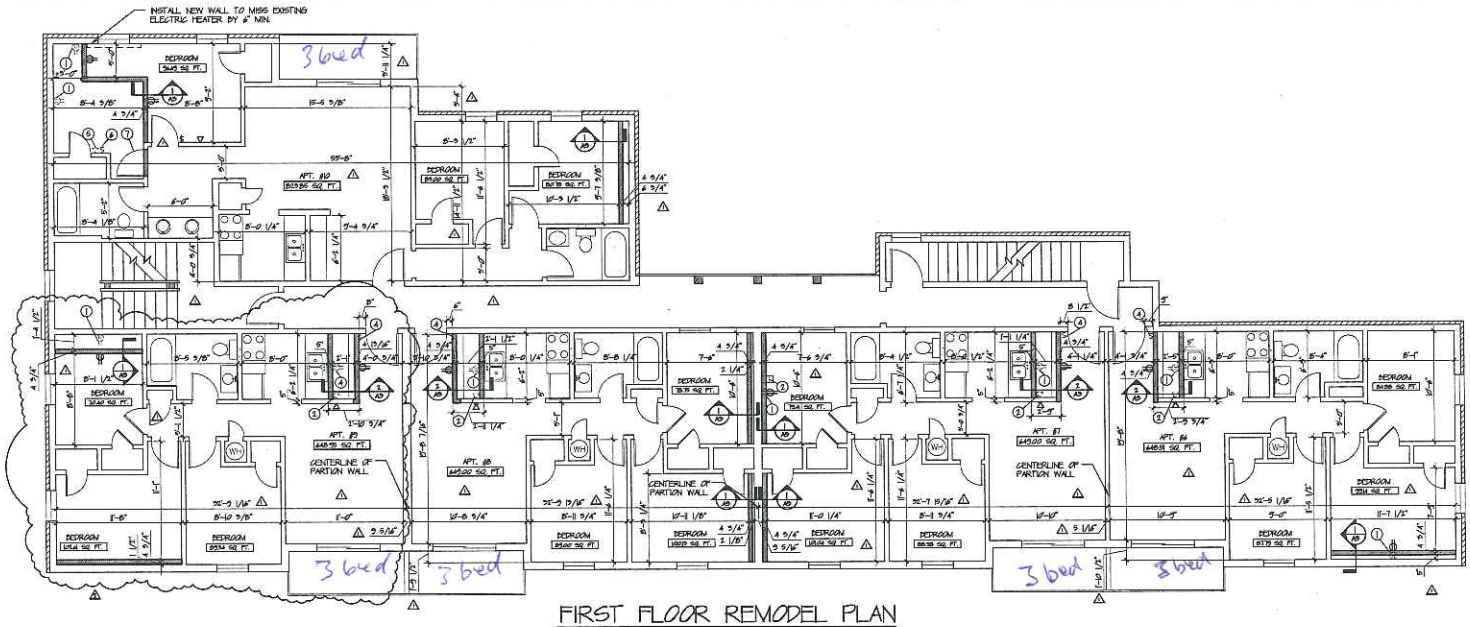

FIRST FLOOR REMODEL PLAN

SCALE: 3/16" = 1'-0"

NOTE:
SEE SHEET A3 FOR CONSTRUCTION & DEMOLITION NOTES

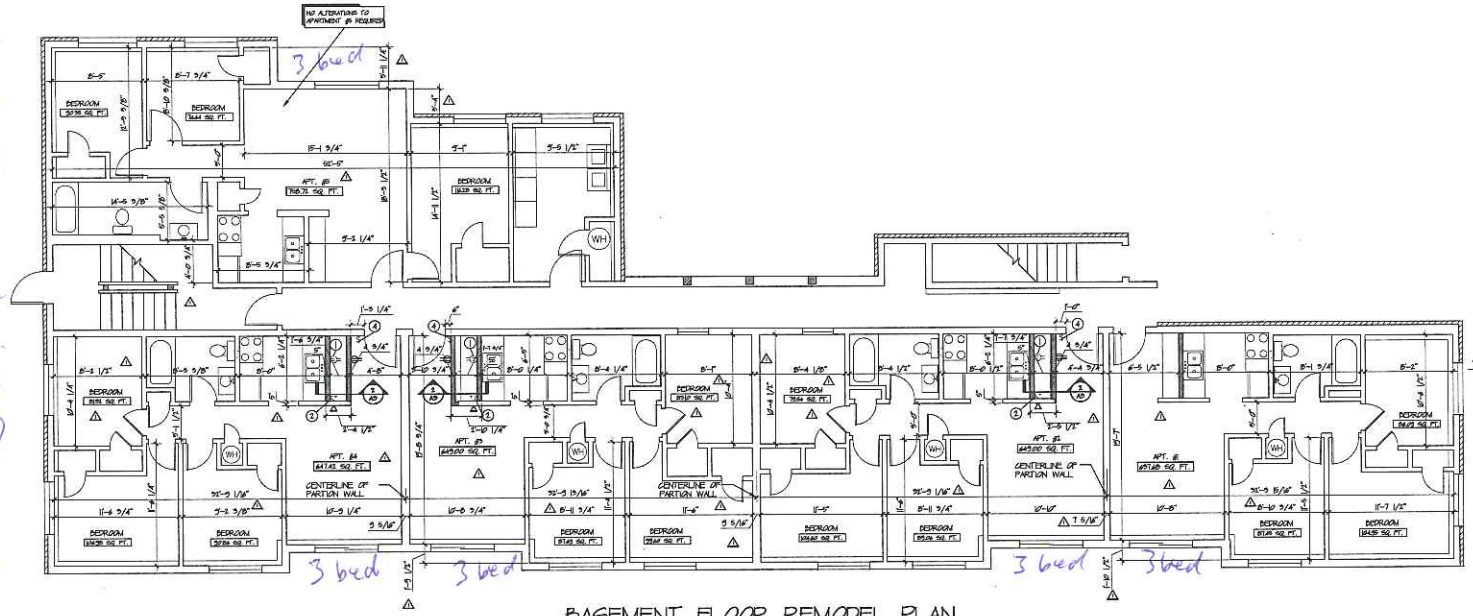

BASEMENT FLOOR REMODEL PLAN

SCALE: 3/16" = 1'-0"

B Type
650-824

C Type
less than
650

SYMBOL LEGEND

- EXISTING BASE BOARD HEATER
- RELOCATED CABLE T.V. JACK
- EXISTING CABLE T.V. JACK
- EXISTING OUTLET
- RELOCATED OUTLET
- S EXISTING LIGHT SWITCH
- $ RELOCATED LIGHT SWITCH
- EXISTING PHONE JACK
- RELOCATED PHONE JACK

WALL KEY

- EXISTING 2x4 STUD WALLS
- NEW 2x4 STUD WALL
- EXISTING BRICK

Symbol	Date	By	Revisions
1	9/16/99	CTK	REVISED DIMENSIONS & REVISED SQUARE FOOTAGE CALCULATIONS
2	9/17/99	CTK	REVISED LINEN CLOSET & REVISED BEDROOM WALL LOCATION

Seal

KJG Architecture, Incorporated
An Architecture and Construction Company
1710 Northwestern Ave.
West Lafayette, IN 47906
Office: (765) 497-4598
Fax: (765) 497-4599

Sheet Title: BASEMENT & FIRST FLOOR PLANS

Project: JOE LIVESAY APARTMENTS, WEST LAFAYETTE, IN

Scale: 3/16" = 1'-0"

Job No.: 199314

Date: 8/23/99

Drawn By: CTK

Sheet No.: A1

existing

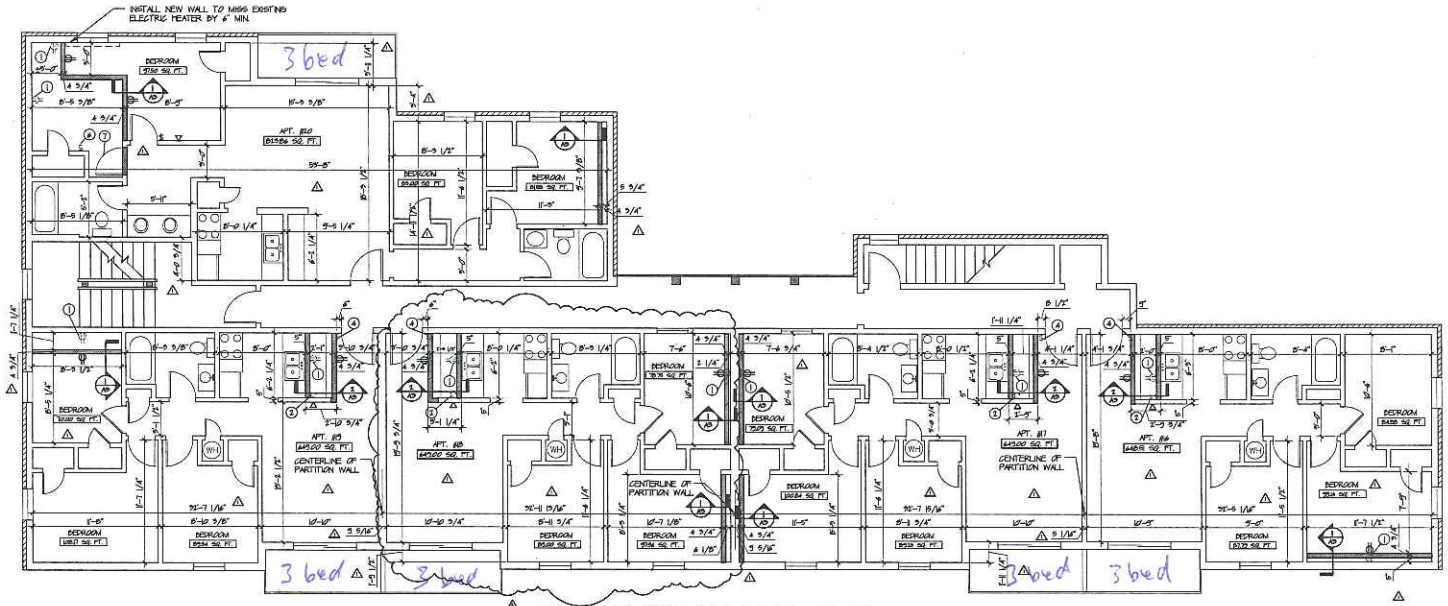

THIRD FLOOR REMODEL PLAN

SCALE: 3/16" = 1'-0"

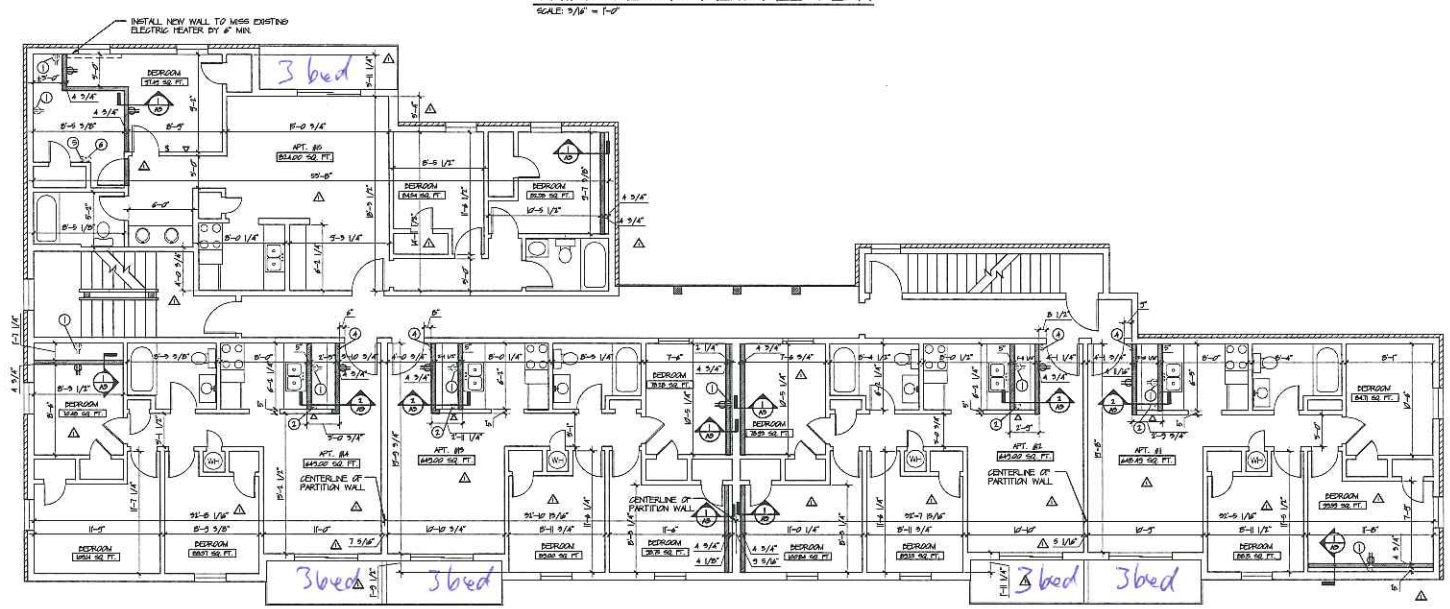

SECOND FLOOR REMODEL PLAN

SCALE: 3/16" = 1'-0"

NOTE:
SEE SHEET A3 FOR CONSTRUCTION & DEMOLITION NOTES

SYMBOL LEGEND

- EXISTING BASE BOARD HEATER
- RELOCATED CABLE T.V. JACK
- EXISTING CABLE T.V. JACK
- EXISTING OUTLET
- RELOCATED OUTLET
- EXISTING LIGHT SWITCH
- RELOCATED LIGHT SWITCH
- EXISTING PHONE JACK
- RELOCATED PHONE JACK

WALL KEY

- EXISTING 1x4 STUD WALLS
- NEW 1x4 STUD WALL
- EXISTING BRICK

Symbol	Date	By	Revisions
△	9/28/99	CTK	ADDED DIMENSIONS & REVISED SQUARE FOOTAGE CALCULATIONS
△	10/7/99	CTK	REVISED SQUARE FOOTAGE IN APT. #18

Seal

KJG Architecture, Incorporated
An Architecture and Construction Company
1710 Northwestern Ave.
West Lafayette, IN 47906
Office: (765) 497-4698
Fax: (765) 497-4699

Sheet Title: SECOND & THIRD FLOOR PLAN

Project: JOE LIVESAY APARTMENTS
WEST LAFAYETTE, IN

Scale: 3/16" = 1'-0"
Job No.: 19994
Date: 8/29/99
Drawn By: CTK
Sheet No.: A2

existing

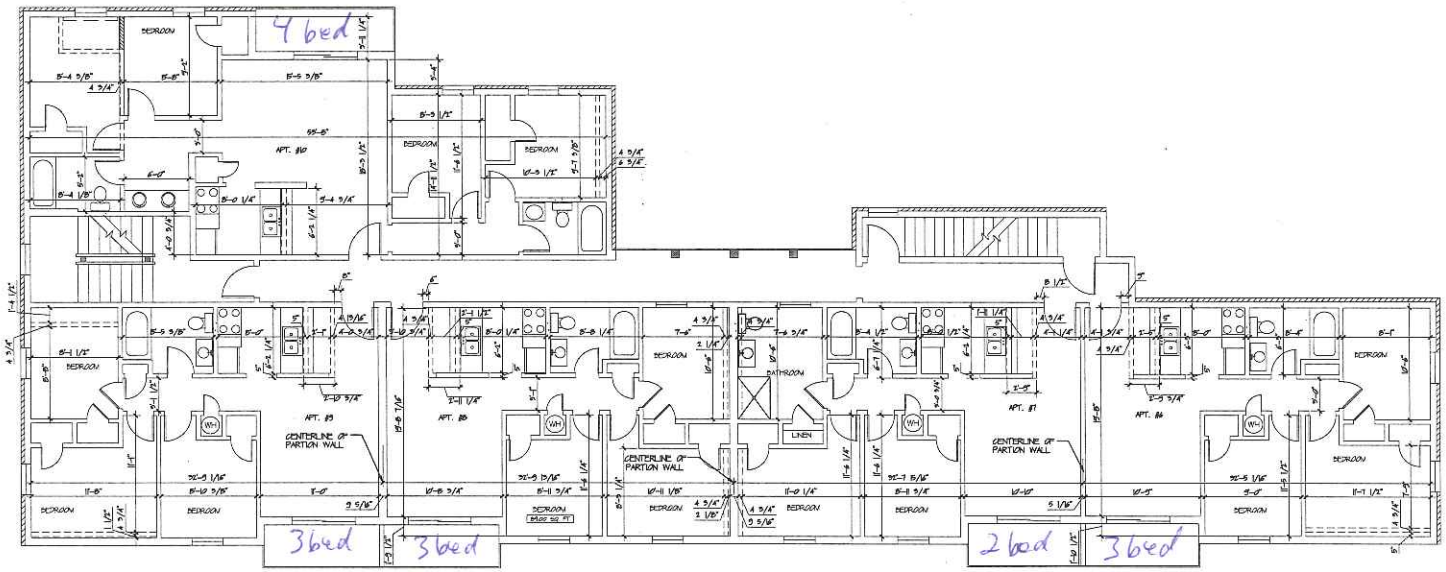

FIRST FLOOR REMODEL PLAN

SCALE: 3/16" = 1'-0"

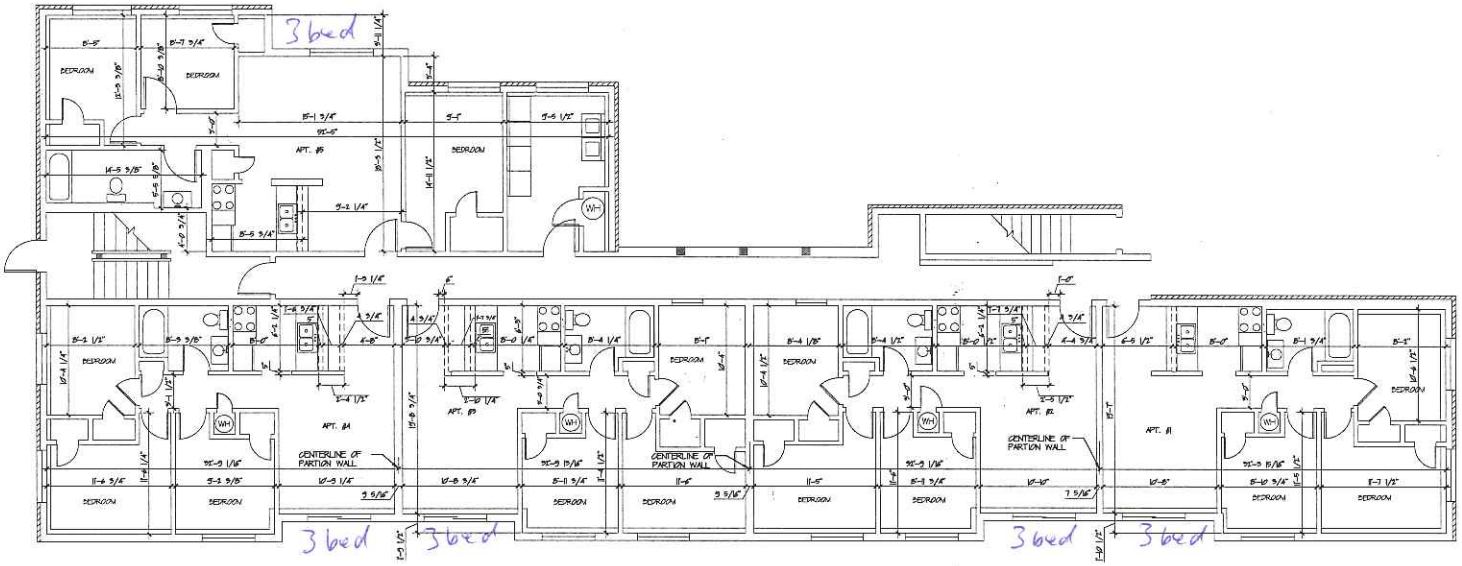

BASEMENT FLOOR REMODEL PLAN

SCALE: 3/16" = 1'-0"

WALL KEY

EXISTING 2x4 STUD WALLS
NEW 2x4 STUD WALL
EXISTING BRICK
WALL TO BE REMOVED

Symbol	Date	By	Revisions

This is an original design, created by KJG Architecture, Inc. The concepts, ideas, plans and details are the sole property of KJG Architecture, Inc. None of the aforementioned shall be used for or disclosed to any person, firm or organization for any purpose without the prior written permission of KJG Architecture, Inc.

Seal

KJG Architecture, Inc.
527 Sagamore Parkway W., Suite 101
West Lafayette, Indiana 47906
Office: 765.497.4598 Fax: 765.497.4599

Sheet Title: BASEMENT & FIRST FLOOR PLAN

Project: WESTRIDGE POINTE APARTMENTS INTERIOR REMODEL
WEST LAFAYETTE, INDIANA

Scale: 1/8"=1'-0"
Job No.: C2012013
Date: 02/21/2012
Drawn By: BEK
Sheet No.: A1

proposed

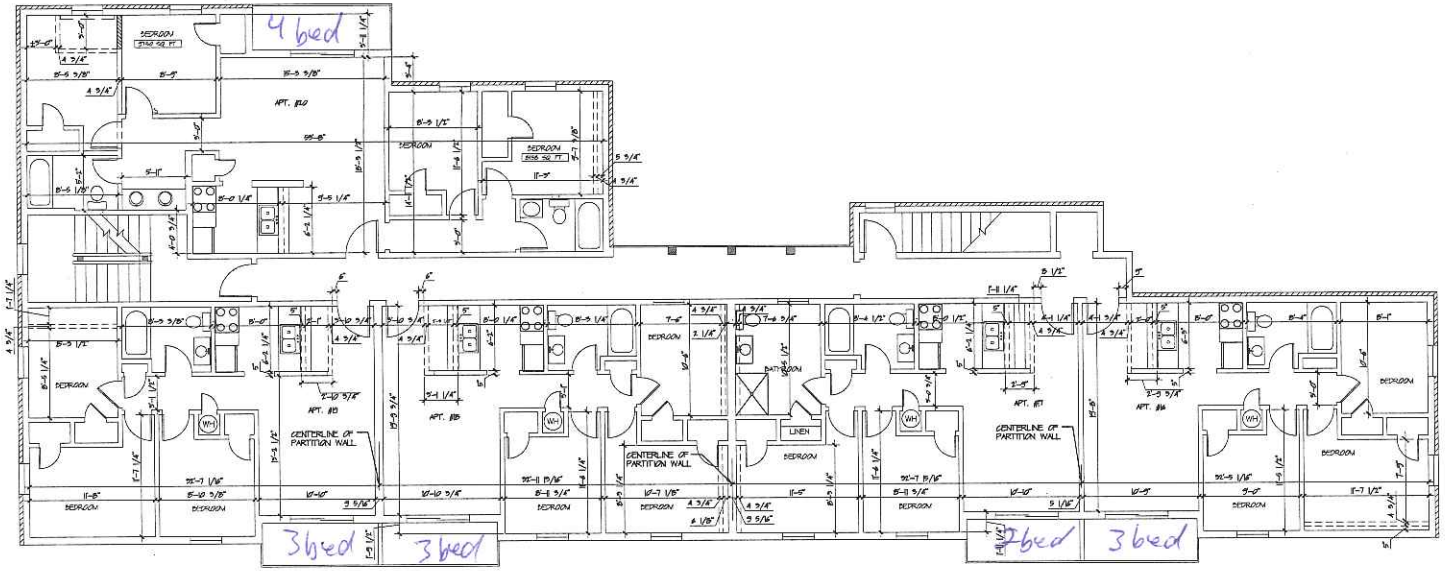

THIRD FLOOR REMODEL PLAN

SCALE: 3/16" = 1'-0"

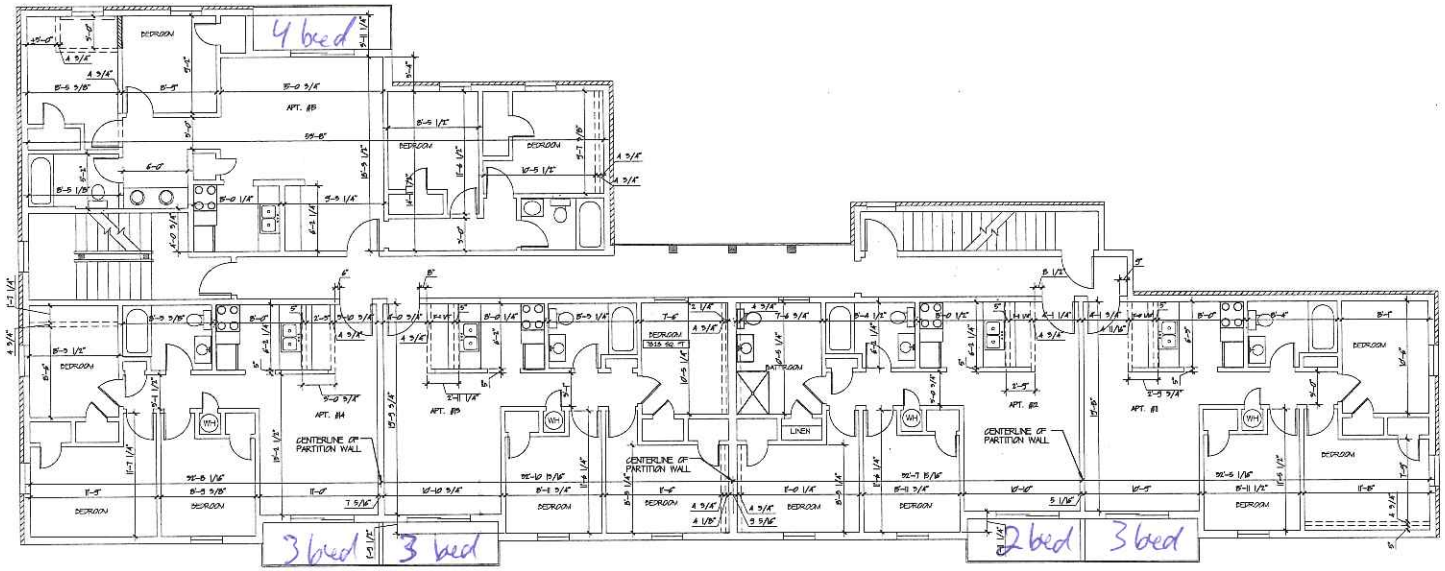

SECOND FLOOR REMODEL PLAN

SCALE: 3/16" = 1'-0"

WALL KEY

EXISTING 2x4 STUD WALLS
NEW 2x4 STUD WALL
EXISTING BRICK
WALL TO BE REMOVED

Symbol	Date	By	Revisions

Seal

KJG Architecture, Inc.
527 Sagamore Parkway W., Suite 101
West Lafayette, Indiana 47906
Office: 765.497.4598 Fax: 765.497.4599

Sheet Title: SECOND & THIRD FLOOR PLAN

Project: WESTRIDGE POINTE APARTMENTS INTERIOR REMODEL
WEST LAFAYETTE, INDIANA

Scale: 1/8"=1'-0"
Job No.: C2012.03
Date: 02/21/2012
Drawn By: BEK
Sheet No.: A2

proposed