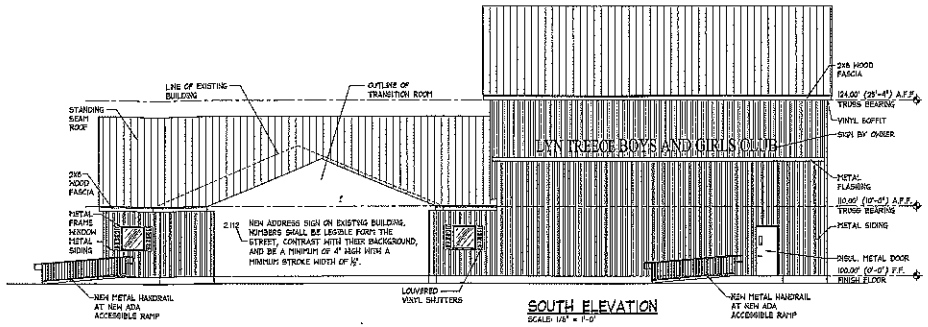

SOUTH ELEVATION
SCALE: 1/8" = 1'-0"

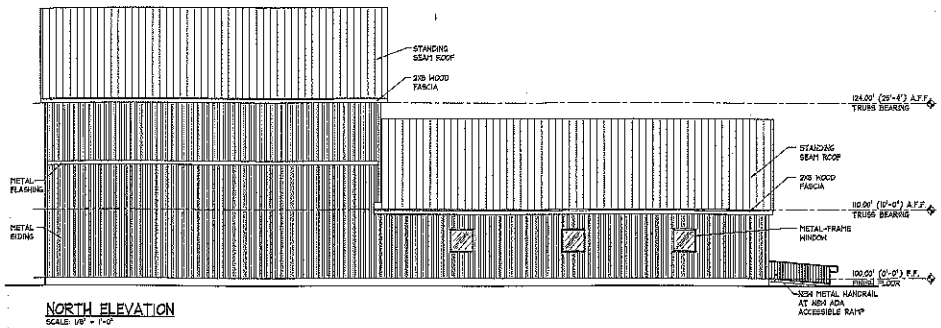

NORTH ELEVATION
SCALE: 1/8" = 1'-0"

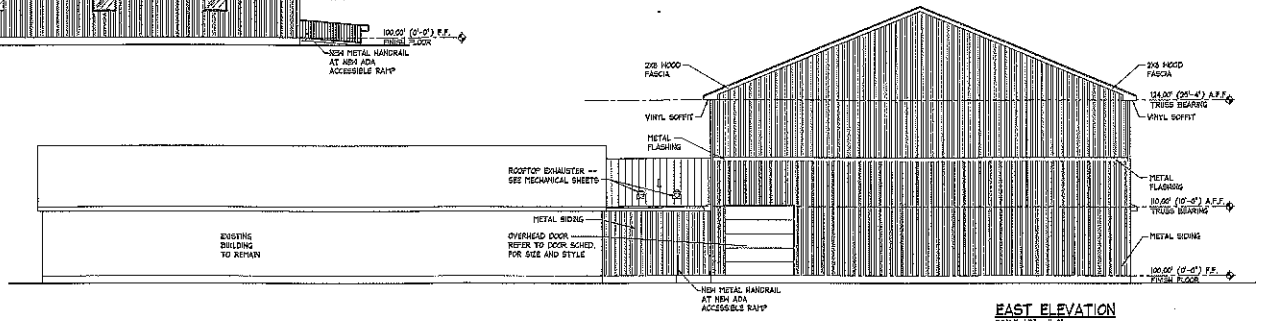

EAST ELEVATION
SCALE: 1/8" = 1'-0"

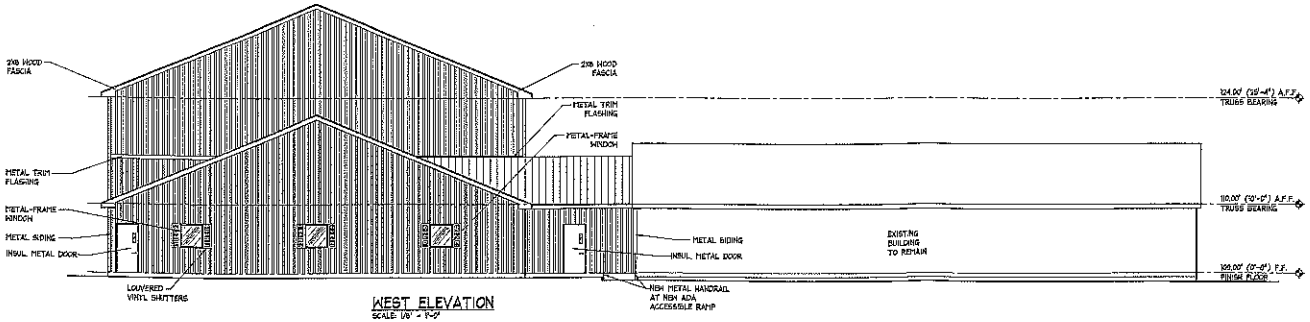

WEST ELEVATION
SCALE: 1/8" = 1'-0"

Symbol	Date	By	Revisions

Seal

KJG Architecture, Inc.
527 Sagamore Parkway W., Suite 101
West Lafayette, Indiana 47906
Office: 765.497.4599 Fax: 765.497.4599

Sheet Title: EXTERIOR ELEVATIONS

Project: LYN TREESE BOYS & GIRLS CLUB
BECK LANE ADDITION
LAFAYETTE, INDIANA

Scale	Job No.
AS SHOWN	A2012.005
Date	Drawn By
04.18.2012	BGK/BVG

Sheet No.

A200