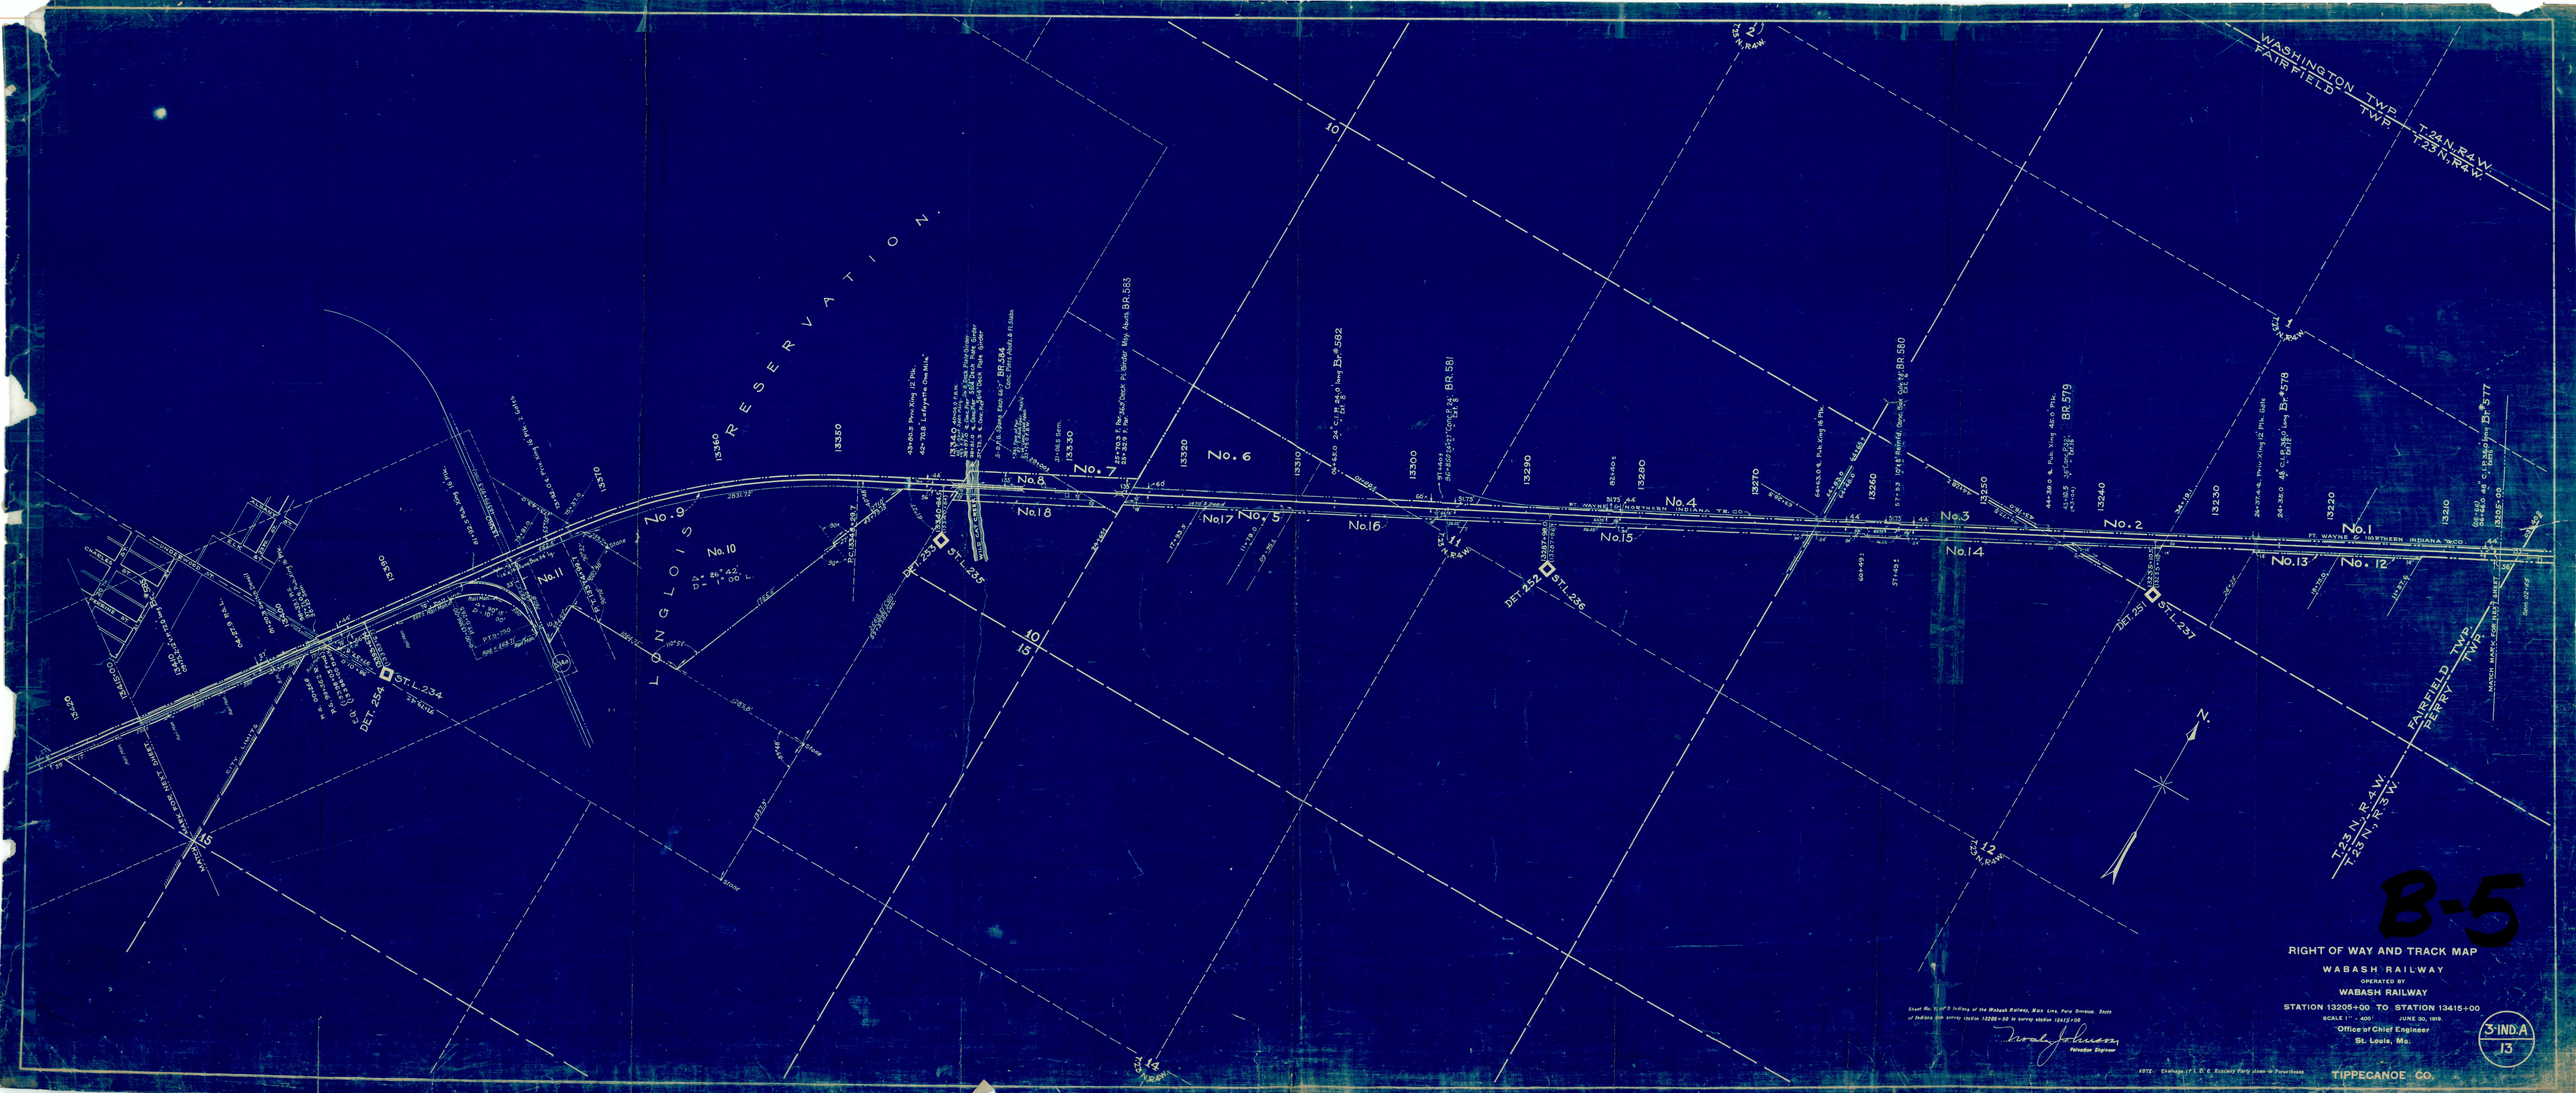

B-5
RIGHT OF WAY AND TRACK MAP
WABASH RAILWAY
OPERATED BY
WABASH RAILWAY
STATION 13205+00 TO STATION 13415+00
SCALE 1" = 400'
JUNE 30, 1919.
Office of Chief Engineer
St. Louis, Mo.
3-IND.A
13
TIPPECANOE CO.
Valuation Engineer
LONGLOIS RESERVATION
WASHINGTON TWP.
FAIRFIELD TWP.
PERRY TWP.
T.24 N., R.4 W.
T.23 N., R.4 W.
T.23 N., R.3 W.
FT. WAYNE & NORTHERN INDIANA TR. CO.
No. 1
No. 2
No. 3
No. 4
No. 5
No. 6
No. 7
No. 8
No. 9
No. 10
No. 11
No. 12
No. 13
No. 14
No. 15
No. 16
No. 17
No. 18
ST. L. 234
ST. L. 235
ST. L. 236
ST. L. 237
DET. 254
DET. 253
DET. 252
DET. 251
BR. 584
BR. 583
BR. 582
BR. 581
BR. 580
BR. 579
BR. 578
BR. 577
N.