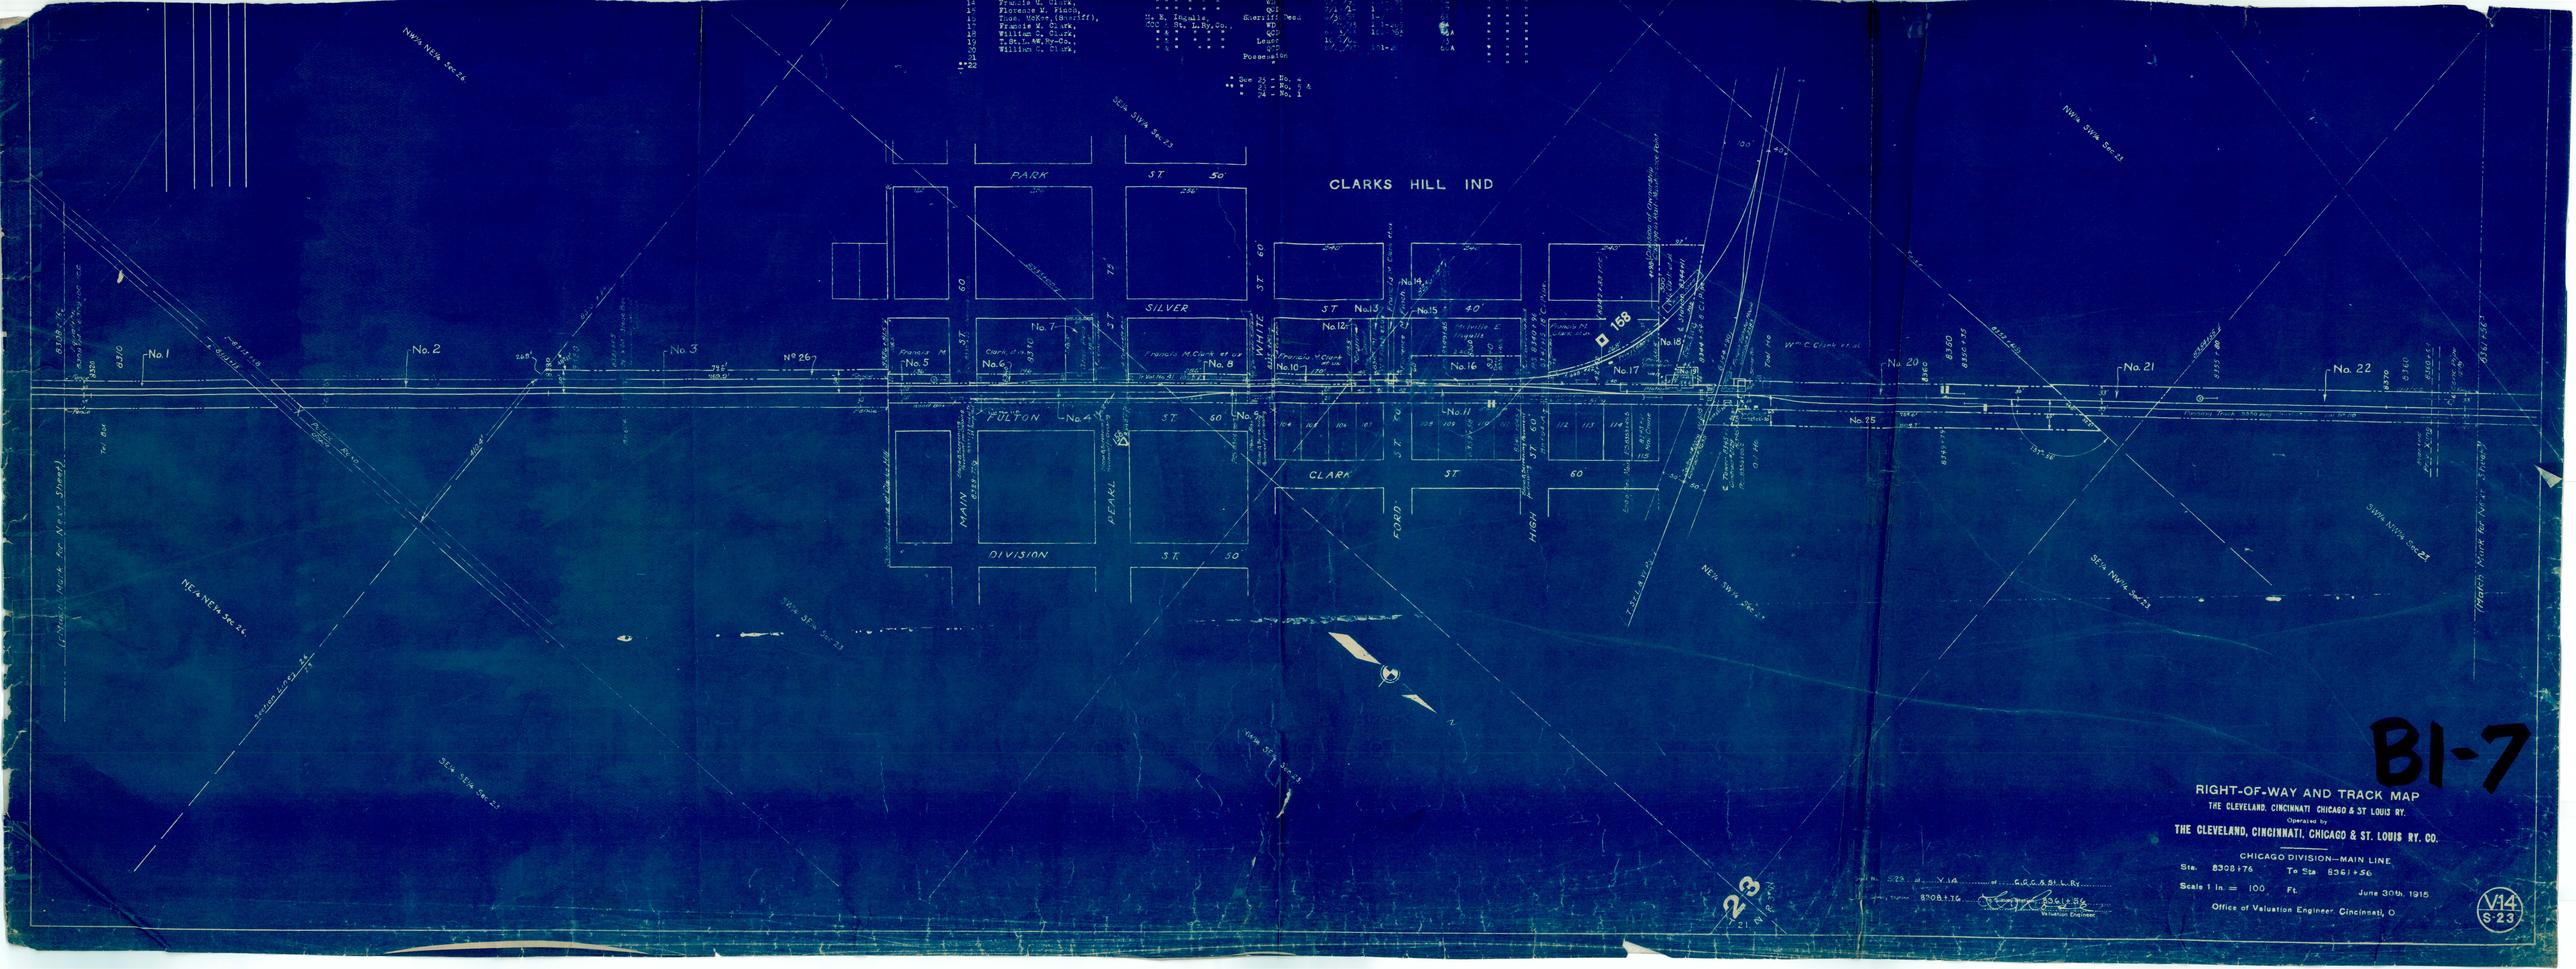
CLARKS HILL IND
PARK ST
SILVER ST
FULTON ST
DIVISION ST
CLARK ST
MAIN ST
PEARL ST
WHITE ST
FORD ST
HIGH ST
No. 1
No. 2
No. 3
No. 4
No. 5
No. 6
No. 7
No. 8
No. 9
No. 10
No. 11
No. 12
No. 13
No. 14
No. 15
No. 16
No. 17
No. 18
No. 20
No. 21
No. 22
No. 25
168
BI-7
RIGHT-OF-WAY AND TRACK MAP
THE CLEVELAND, CINCINNATI CHICAGO & ST LOUIS RY.
Operated by
THE CLEVELAND, CINCINNATI, CHICAGO & ST. LOUIS RY. CO.
CHICAGO DIVISION—MAIN LINE
Sta. 8308+76 To Sta 8361+56
Scale 1 in. = 100 Ft.
June 30th, 1915
Office of Valuation Engineer, Cincinnati, O
V14
S-23