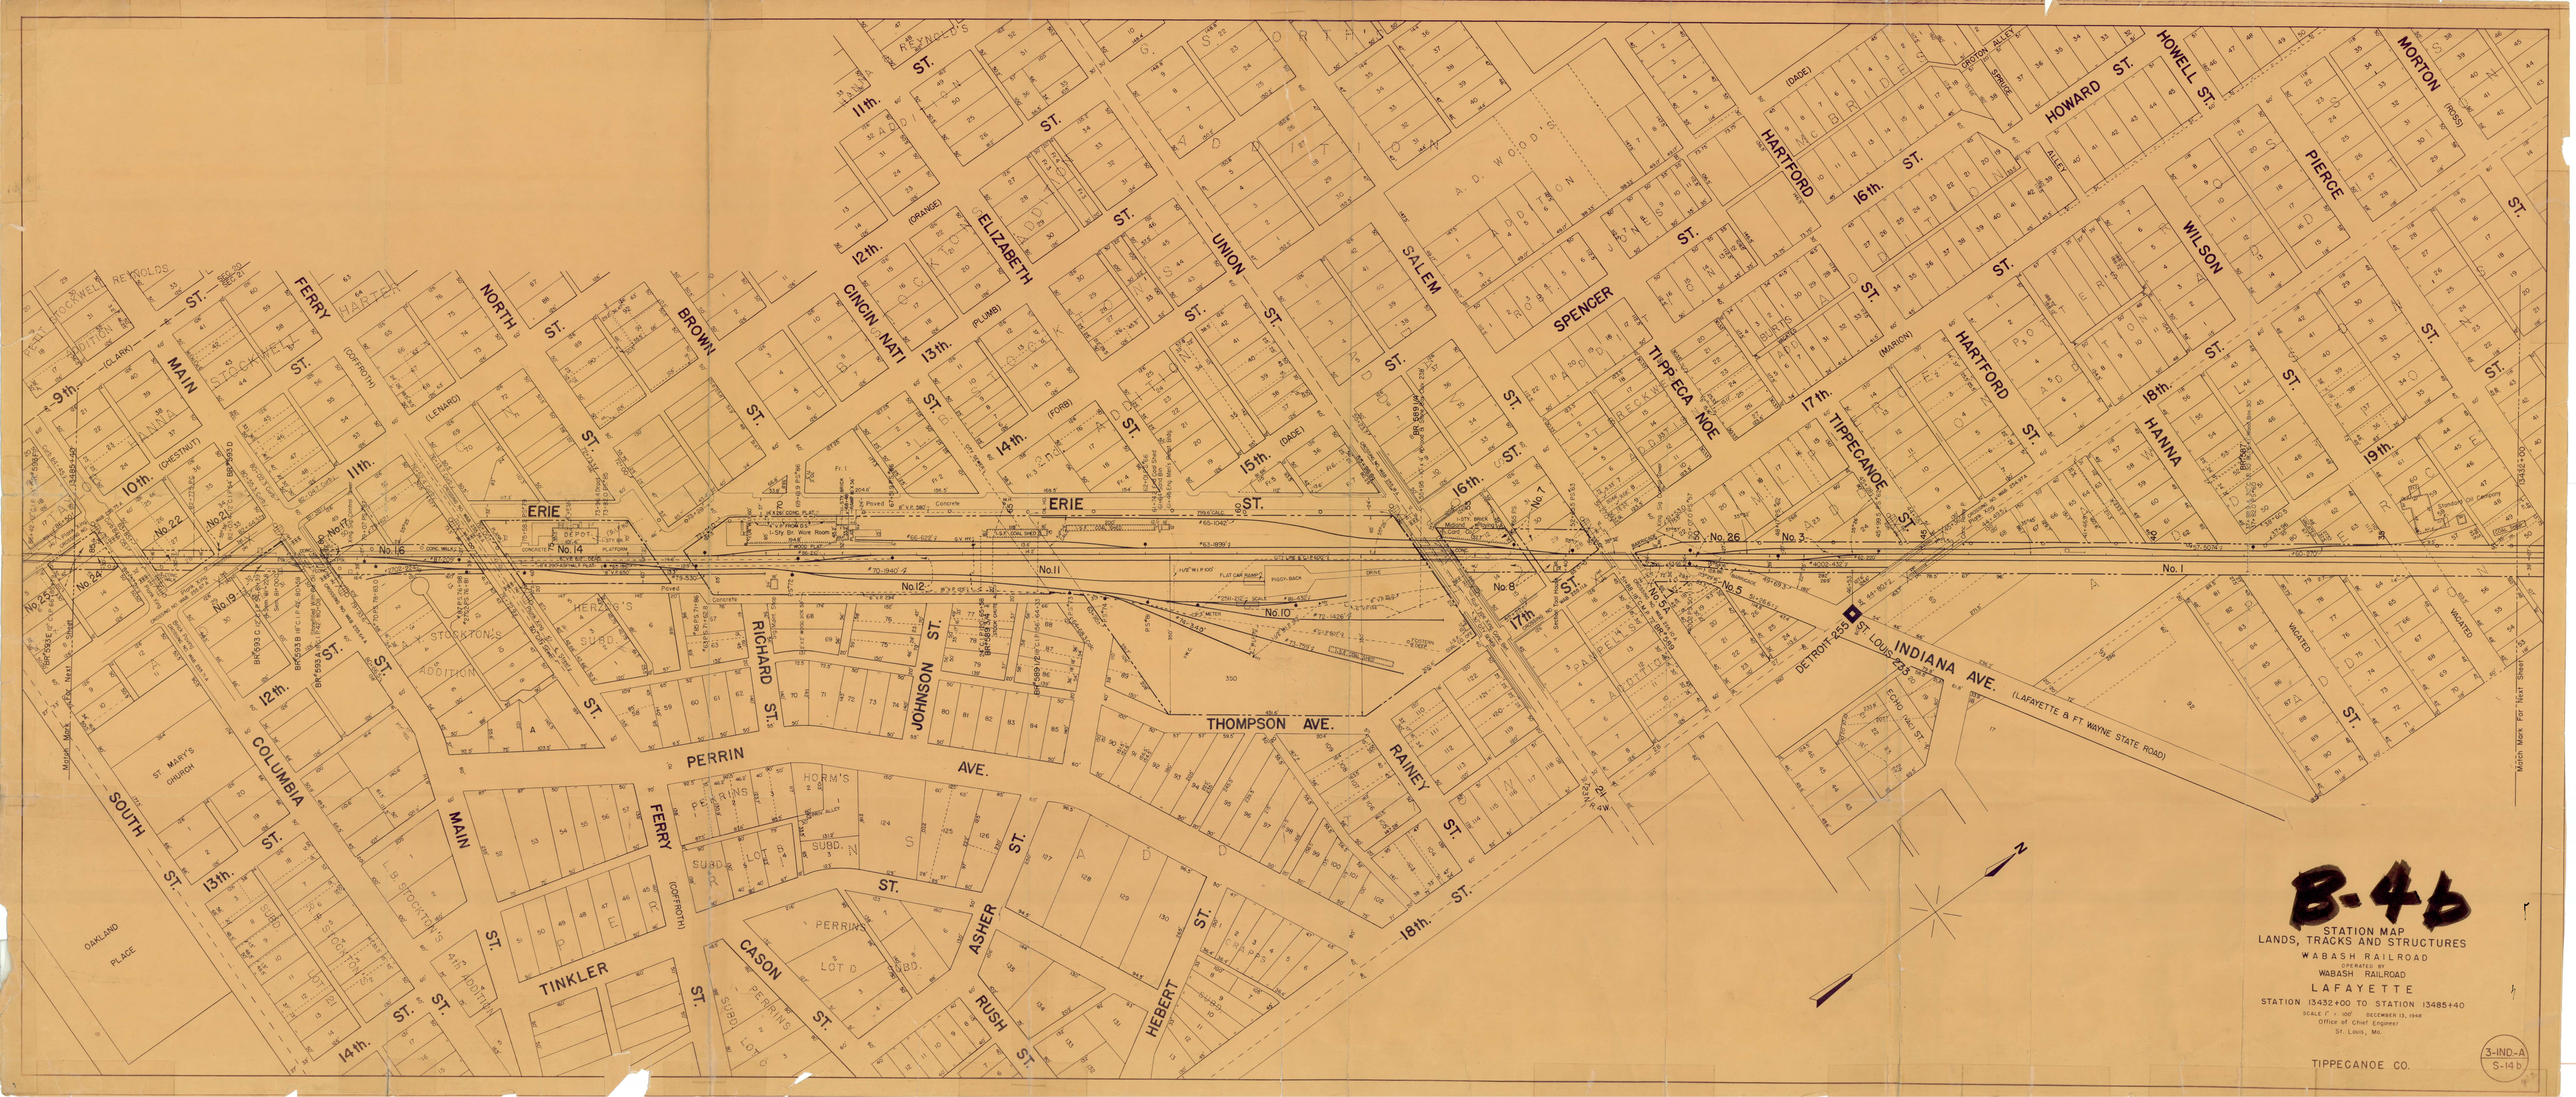
B-46
STATION MAP
LANDS, TRACKS AND STRUCTURES
WABASH RAILROAD
OPERATED BY
WABASH RAILROAD
LAFAYETTE
STATION 13432+00 TO STATION 13485+40
SCALE 1" = 100'
DECEMBER 13, 1948
Office of Chief Engineer
St. Louis, Mo.
TIPPECANOE CO.
3-IND-A
S-14 b
ERIE ST.
PERRIN AVE.
THOMPSON AVE.
INDIANA AVE.
(LAFAYETTE & FT. WAYNE STATE ROAD)
DETROIT 235
ST. LOUIS 273
MAIN
FERRY
COLUMBIA ST.
SOUTH ST.
TINKLER ST.
CASON ST.
ASHER ST.
RUSH ST.
HEBERT ST.
RAINEY ST.
JOHNSON ST.
RICHARD ST.
UNION ST.
SALEM ST.
SPENCER
TIPPECANOE
HARTFORD
HOWARD ST.
HOWELL ST.
WILSON
PIERCE
MORTON
HANNA
BROWN
NORTH ST.
CINCINNATI
ELIZABETH
9th.
10th.
11th.
12th.
13th.
14th.
15th.
16th.
17th.
18th.
19th.
ST. MARY'S CHURCH
OAKLAND PLACE
N