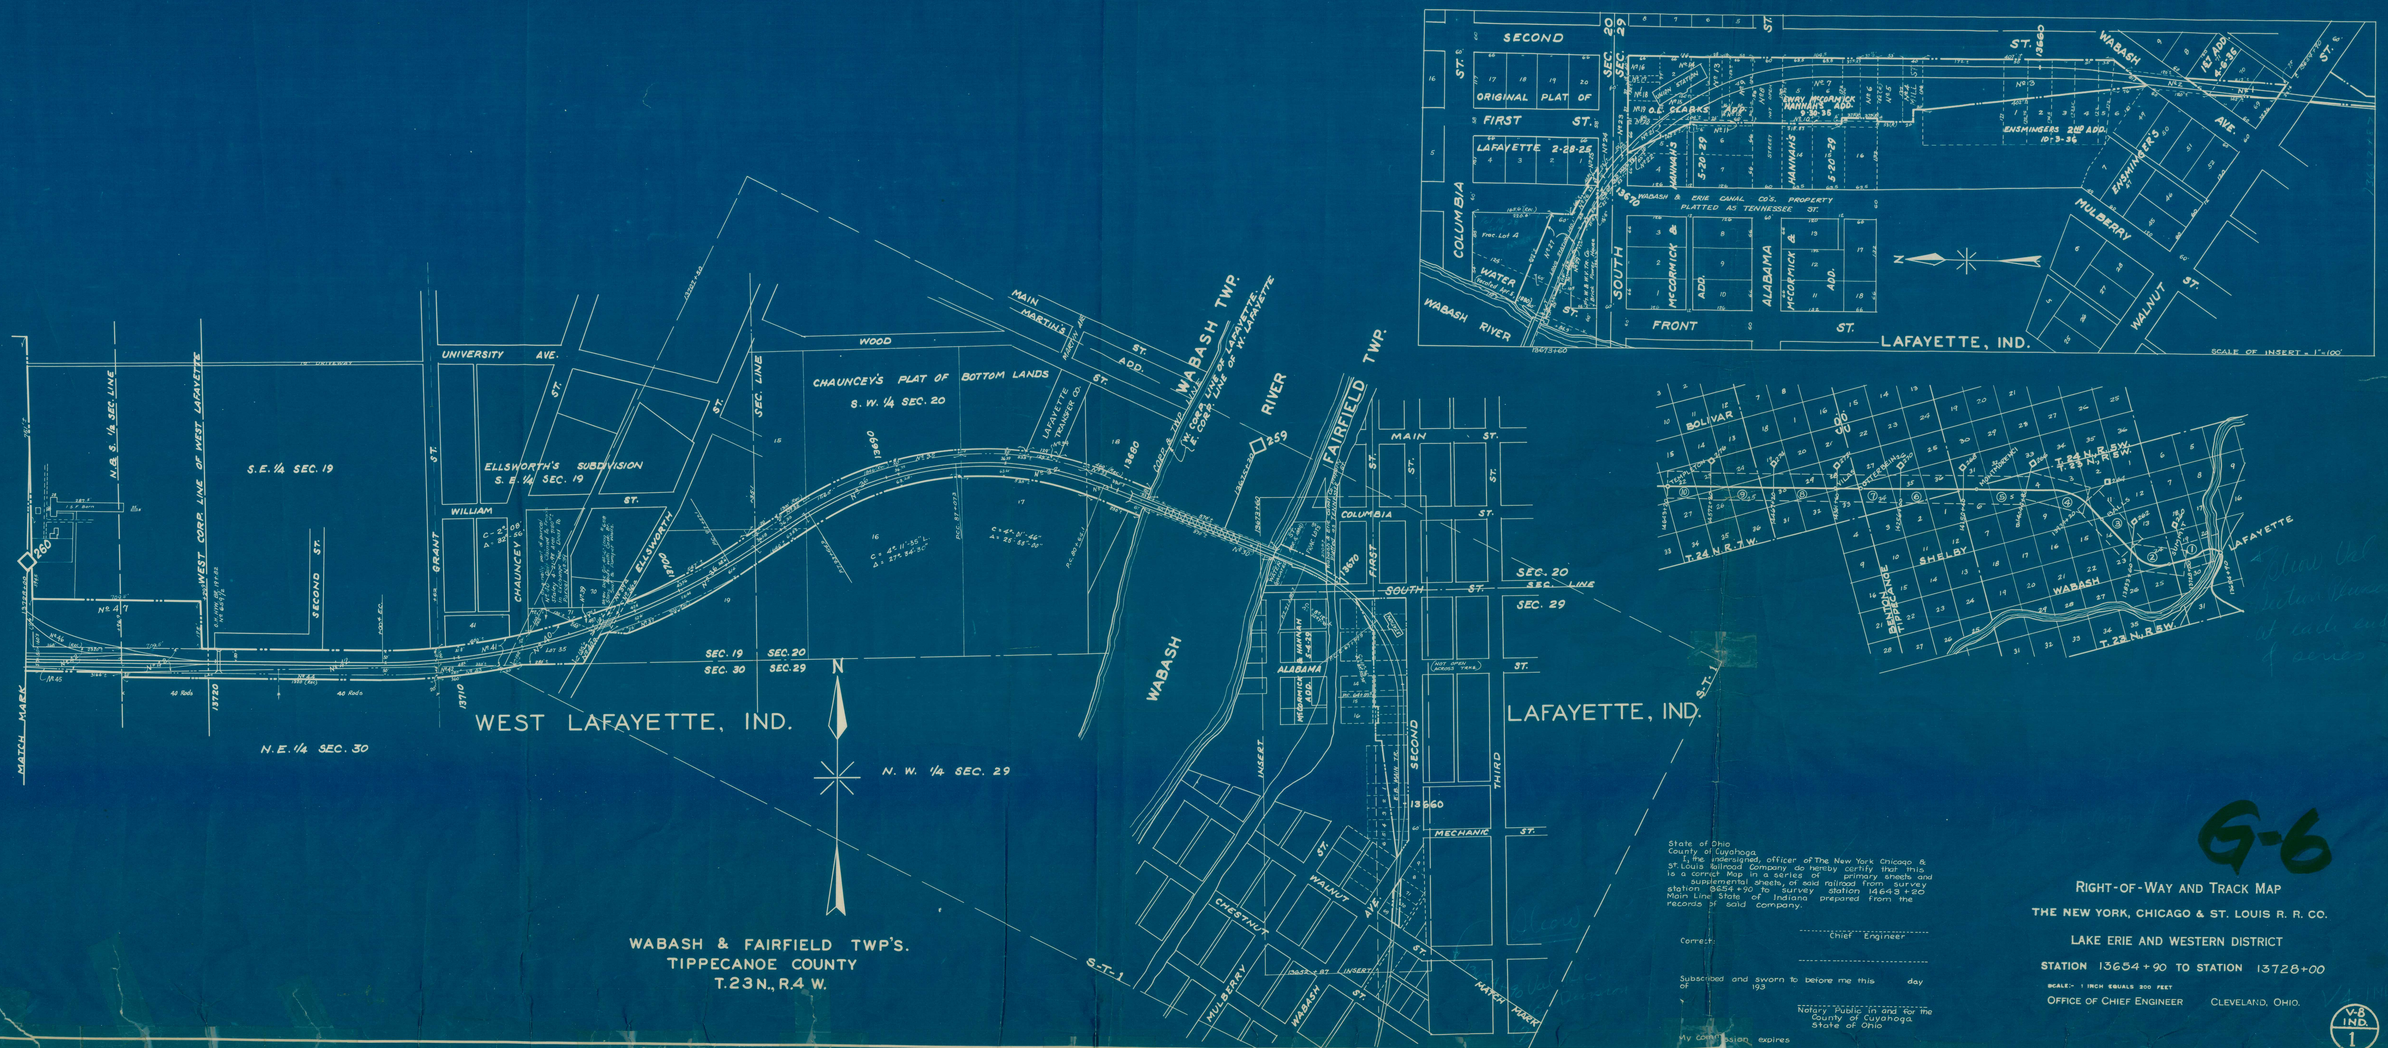

State of Ohio
County of Cuyahoga
I, the undersigned, officer of The New York Chicago & St. Louis Railroad Company do hereby certify that this is a correct Map in a series of primary sheets and supplemental sheets, of said railroad from survey station 9654+90 to survey station 14643+20 Main Line State of Indiana prepared from the records of said company.

Correct:

Chief Engineer

Subscribed and sworn to before me this day of 193

Notary Public in and for the County of Cuyahoga State of Ohio

My commission expires

G-6

RIGHT-OF-WAY AND TRACK MAP

THE NEW YORK, CHICAGO & ST. LOUIS R. R. CO.

LAKE ERIE AND WESTERN DISTRICT

STATION 13654+90 TO STATION 13728+00

SCALE:- 1 INCH EQUALS 200 FEET

OFFICE OF CHIEF ENGINEER CLEVELAND, OHIO.

V-8
IND.
1