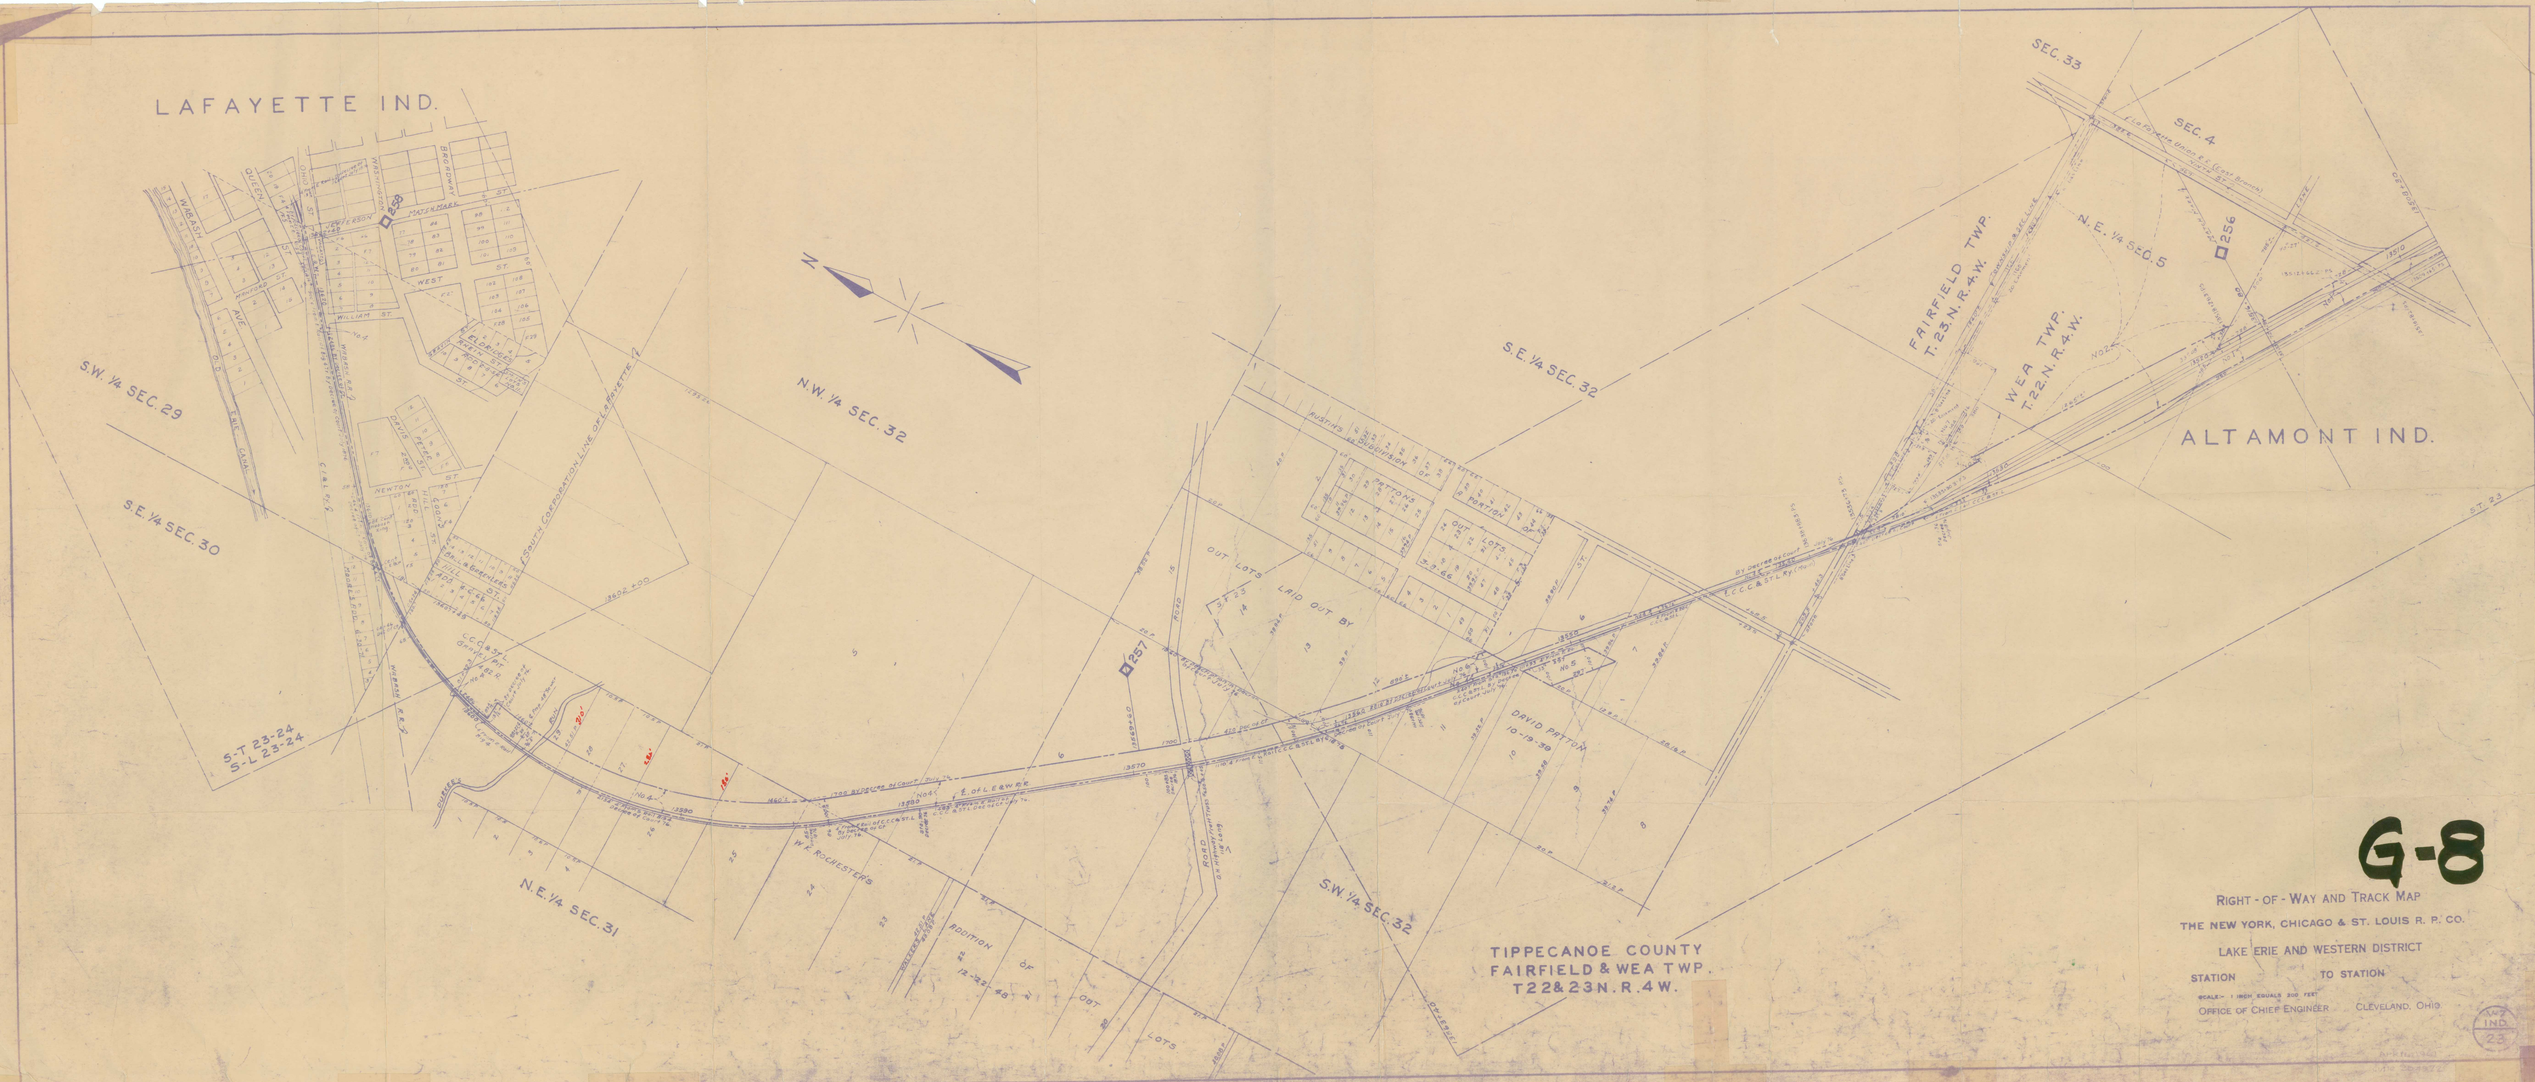
LAFAYETTE IND.
ALTAMONT IND.
S.W. 1/4 SEC. 29
S.E. 1/4 SEC. 30
S-T 23-24
S-L 23-24
N.W. 1/4 SEC. 32
S.E. 1/4 SEC. 32
S.W. 1/4 SEC. 32
N.E. 1/4 SEC. 31
SEC. 33
SEC. 4
N.E. 1/4 SEC. 5
FAIRFIELD TWP. T.23 N. R.4 W.
WEA TWP. T.22 N. R.4 W.
TIPPECANOE COUNTY
FAIRFIELD & WEA TWP.
T22&23 N. R.4 W.
WABASH AVE.
QUEEN ST.
BROADWAY
MADISON ST.
JEFFERSON ST.
MAIN
MARKET
WEST
WILLIAM ST.
FLORIDA
NEWTON ST.
DAVID PEERS
GROVE ST.
OUT LOTS LAID OUT BY
DAVID PATTON 10-19-39
ADDITION OF OUT LOTS
W.T. ROCHESTER'S
COUNTY CORPORATION LINE OF LAFAYETTE
C.C.C.&St.L.Ry.
T. H. & I. R.R.
Wabash R.R.
Pittsburgh, Ft. Wayne & Chicago R.R.
L. Erie & Western R.R. (Grand Rapids)
Penn. R.R.
Chesapeake & Ohio Ry.
Cleveland, Cincinnati, Chicago & St. Louis Ry.
256
257
258
G-8
RIGHT - OF - WAY AND TRACK MAP
THE NEW YORK, CHICAGO & ST. LOUIS R. R. CO.
LAKE ERIE AND WESTERN DISTRICT
STATION TO STATION
SCALE:- 1 INCH EQUALS 200 FEET
OFFICE OF CHIEF ENGINEER CLEVELAND, OHIO
IND. 23