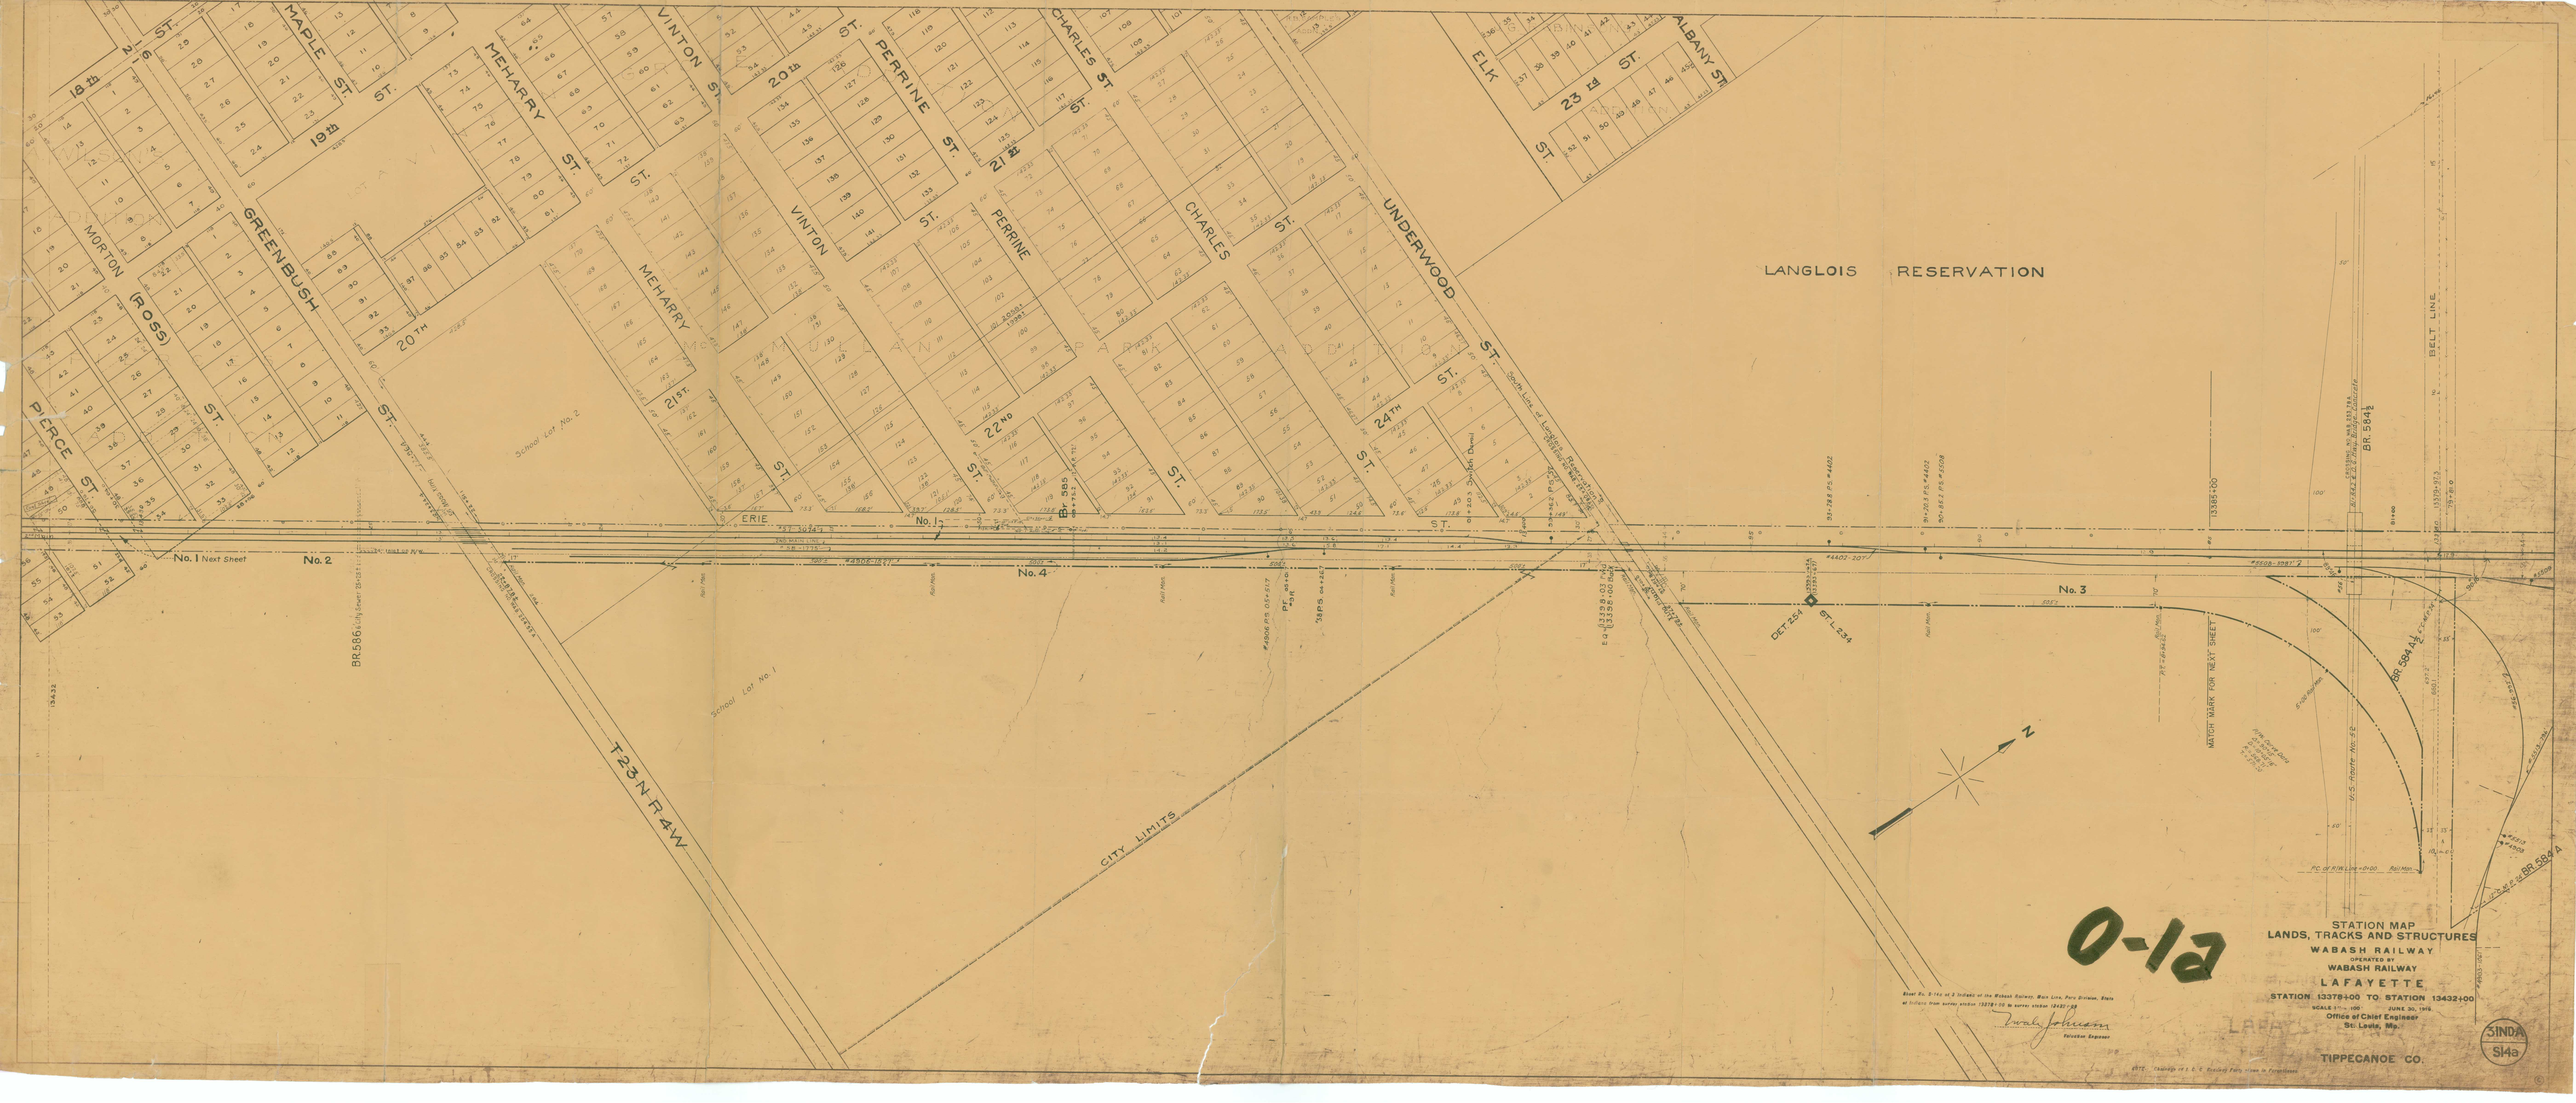
LANGLOIS RESERVATION
MAPLE ST.
MEHARRY ST.
VINTON ST.
PERRINE ST.
CHARLES ST.
ELK ST.
ALBANY ST.
UNDERWOOD ST.
GREENBUSH ST.
MORTON (ROSS) ST.
PIERCE ST.
18th ST.
19th ST.
20th ST.
21st ST.
22nd ST.
23rd ST.
24th ST.
ERIE ST.
No. 1 Next Sheet
No. 2
No. 3
No. 4
School Lot No. 1
School Lot No. 2
T23N R4W
CITY LIMITS
BELT LINE
MATCH MARK FOR NEXT SHEET
DET. 254
ST. L. 234
BR. 584½
BR. 584A
BR. 586
N
0-1a
STATION MAP
LANDS, TRACKS AND STRUCTURES
WABASH RAILWAY
OPERATED BY
WABASH RAILWAY
LAFAYETTE
STATION 13378+00 TO STATION 13432+00
SCALE 1" = 100'
JUNE 30, 1919.
Office of Chief Engineer
St. Louis, Mo.
TIPPECANOE CO.
SINDA
S14a