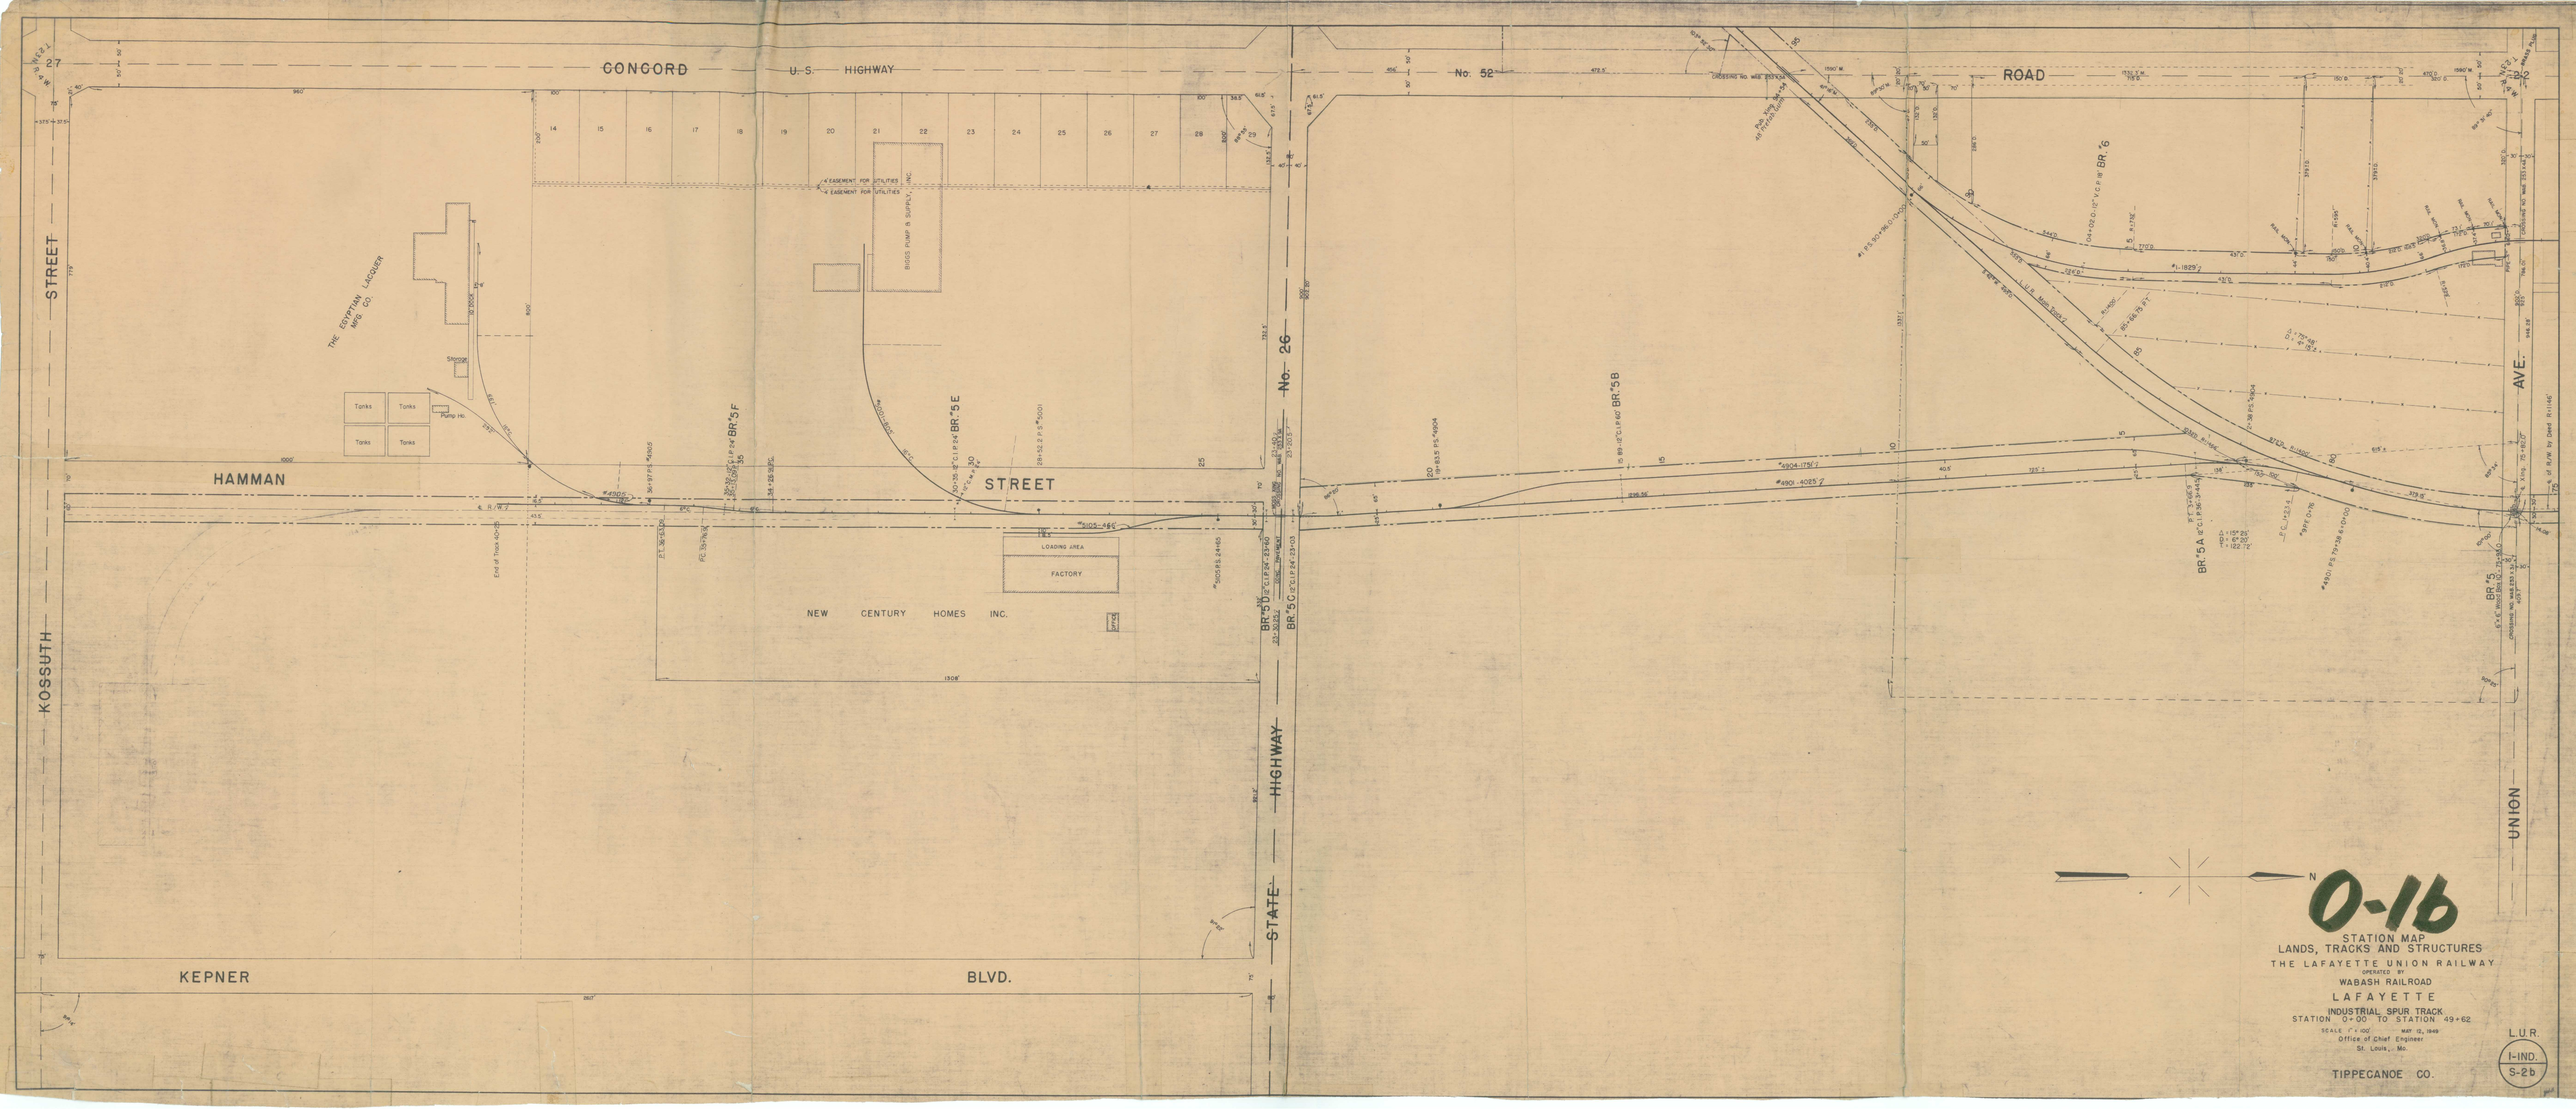
CONCORD
U. S. HIGHWAY
No. 52
ROAD
STREET
KOSSUTH
HAMMAN
STREET
No. 26
HIGHWAY
STATE
UNION
AVE.
KEPNER
BLVD.
THE EGYPTIAN LACQUER MFG. CO.
Tanks
Tanks
Tanks
Tanks
Pump Hd.
Smoke
BIGGS PUMP & SUPPLY INC.
4' EASEMENT FOR UTILITIES
4' EASEMENT FOR UTILITIES
LOADING AREA
FACTORY
NEW CENTURY HOMES INC.
BR-5F
BR-5E
BR-5D
BR-5G
BR-5B
BR-5A
BR-5
BR-6
End of Track 40+25
P.T. 56+50.0
P.C. 59+76.0
#4105-46.6
#5058.8 24+46.5
#4901 40+25.7
#4904-17+52.7
#4903 P.S. 74+38.8 ∠=0°00'
P.T. 3+76.5
P.C. 1+23.5
#4901 P.S. 71+38.8 ∠=0°00'
CROSSING NO. WAB 233 X-36
CROSSING NO. WAB 233 X-37
CROSSING NO. WAB 233 X-38
CROSSING NO. WAB 233 X-39
CROSSING NO. WAB 233 X-40
0-16
STATION MAP
LANDS, TRACKS AND STRUCTURES
THE LAFAYETTE UNION RAILWAY
OPERATED BY
WABASH RAILROAD
LAFAYETTE
INDUSTRIAL SPUR TRACK
STATION 0+00 TO STATION 49+62
SCALE 1" = 100'
MAY 12, 1949
Office of Chief Engineer
St. Louis, Mo.
TIPPECANOE CO.
L.U.R.
I-IND.
S-2b