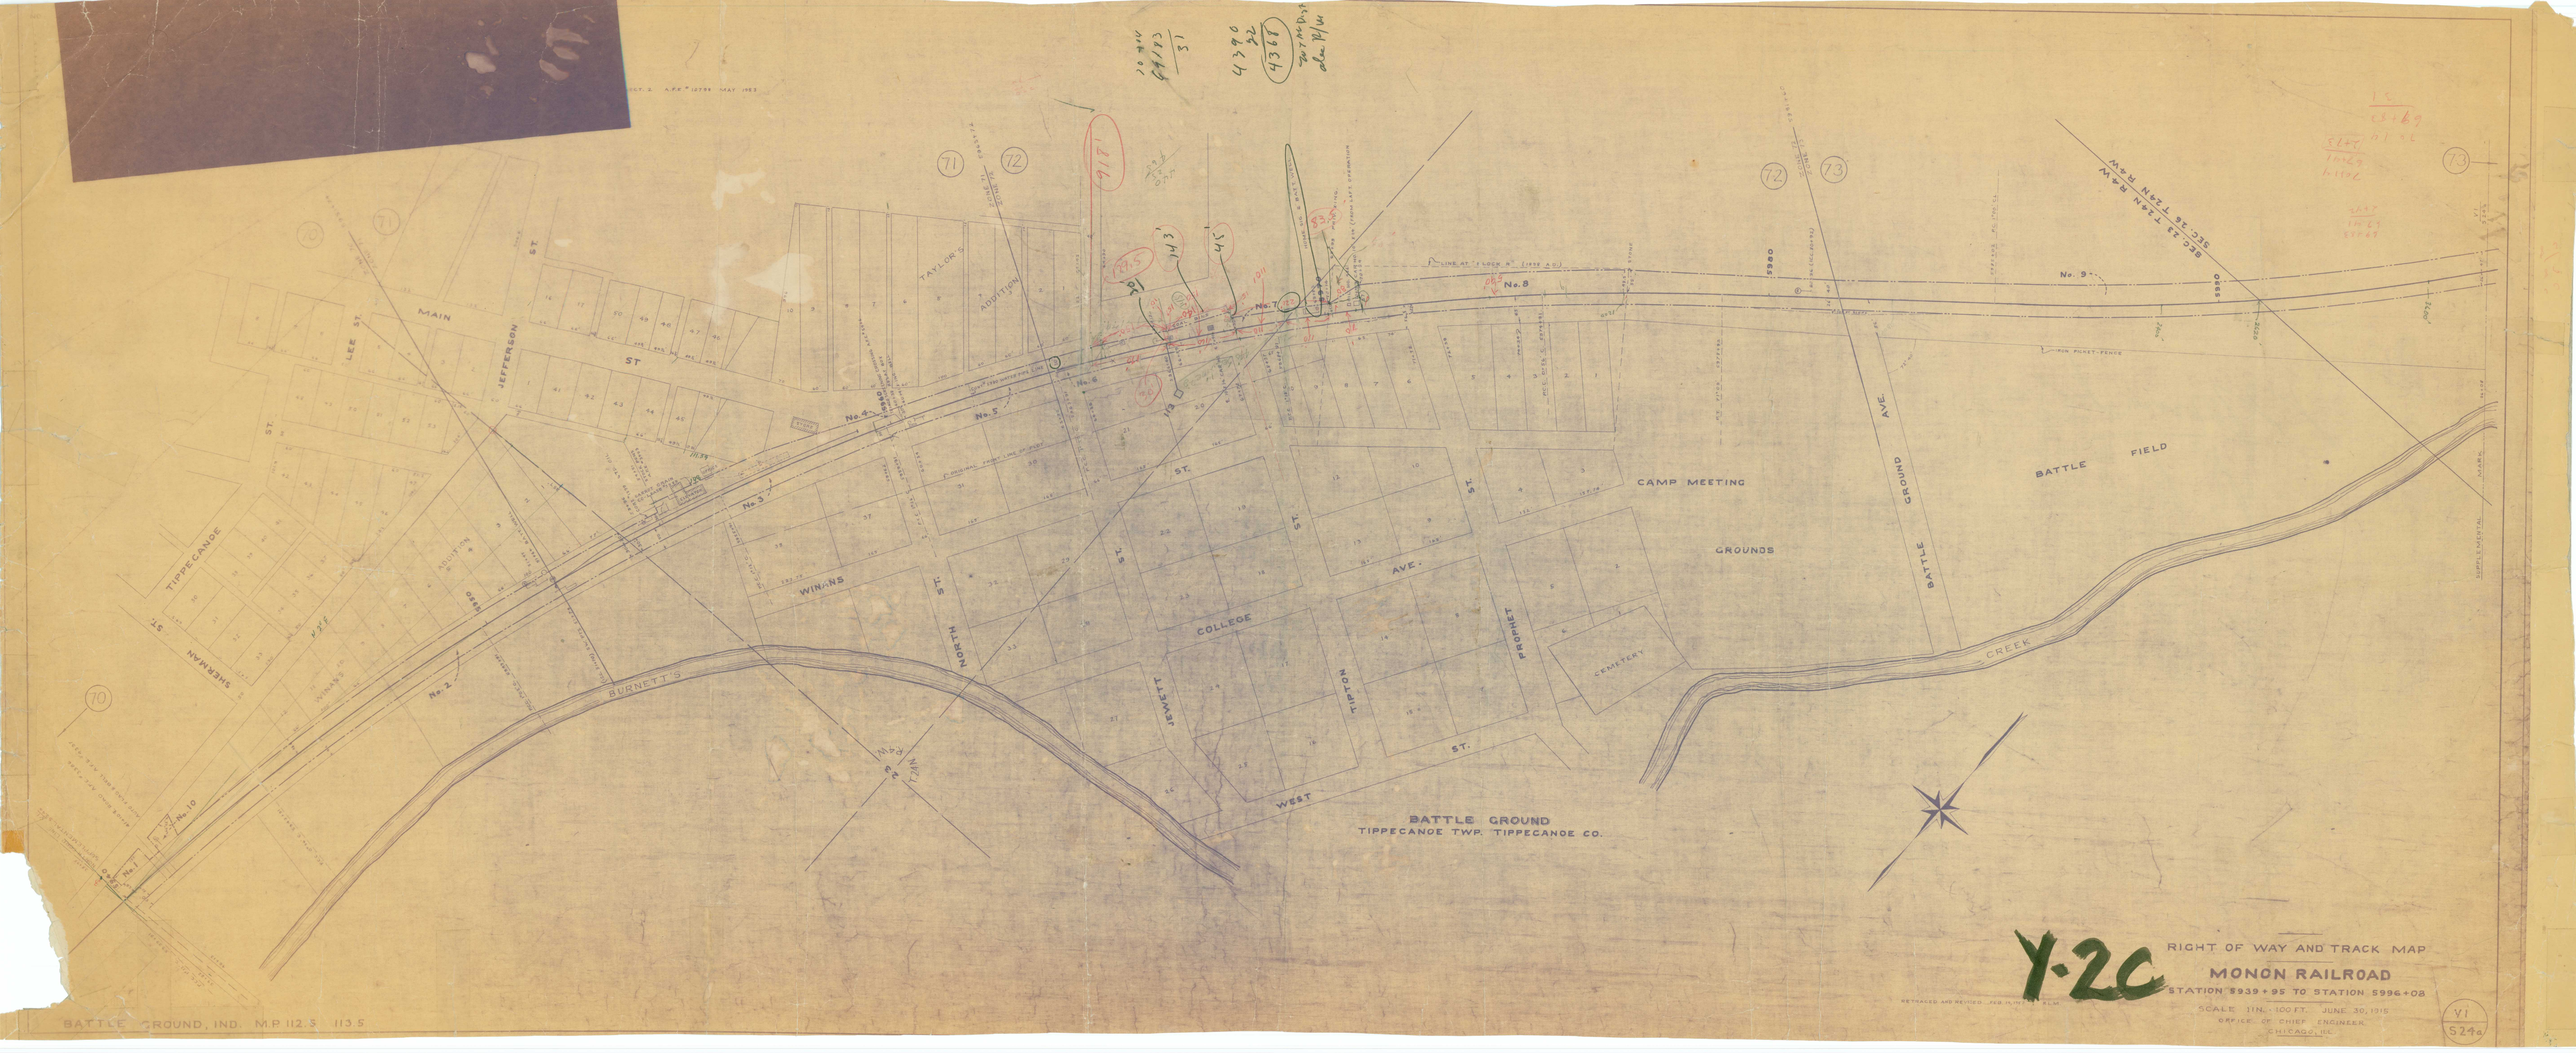

RIGHT OF WAY AND TRACK MAP
MONON RAILROAD
STATION 5939+95 TO STATION 5996+08
SCALE 1 IN. = 100 FT. JUNE 30, 1915
OFFICE OF CHIEF ENGINEER
CHICAGO, ILL.
Y-2C
BATTLE GROUND
TIPPECANOE TWP. TIPPECANOE CO.
CAMP MEETING
GROUNDS
BATTLE FIELD
BATTLE GROUND AVE.
BURNETT'S CREEK
MAIN ST
JEFFERSON ST
LEE ST
TIPPECANOE ST
SHERMAN ST
WINANS ST
NORTH ST
COLLEGE AVE.
JEWETT ST
TIPTON ST
PROPHET ST
WEST ST
CEMETERY
TAYLOR'S ADDITION
No. 1
No. 2
No. 3
No. 4
No. 5
No. 6
No. 7
No. 8
No. 9
No. 10
SEC. 23 T24N R4W
SEC. 26 T24N R4W
BATTLE GROUND, IND. M.P. 112.5 113.5