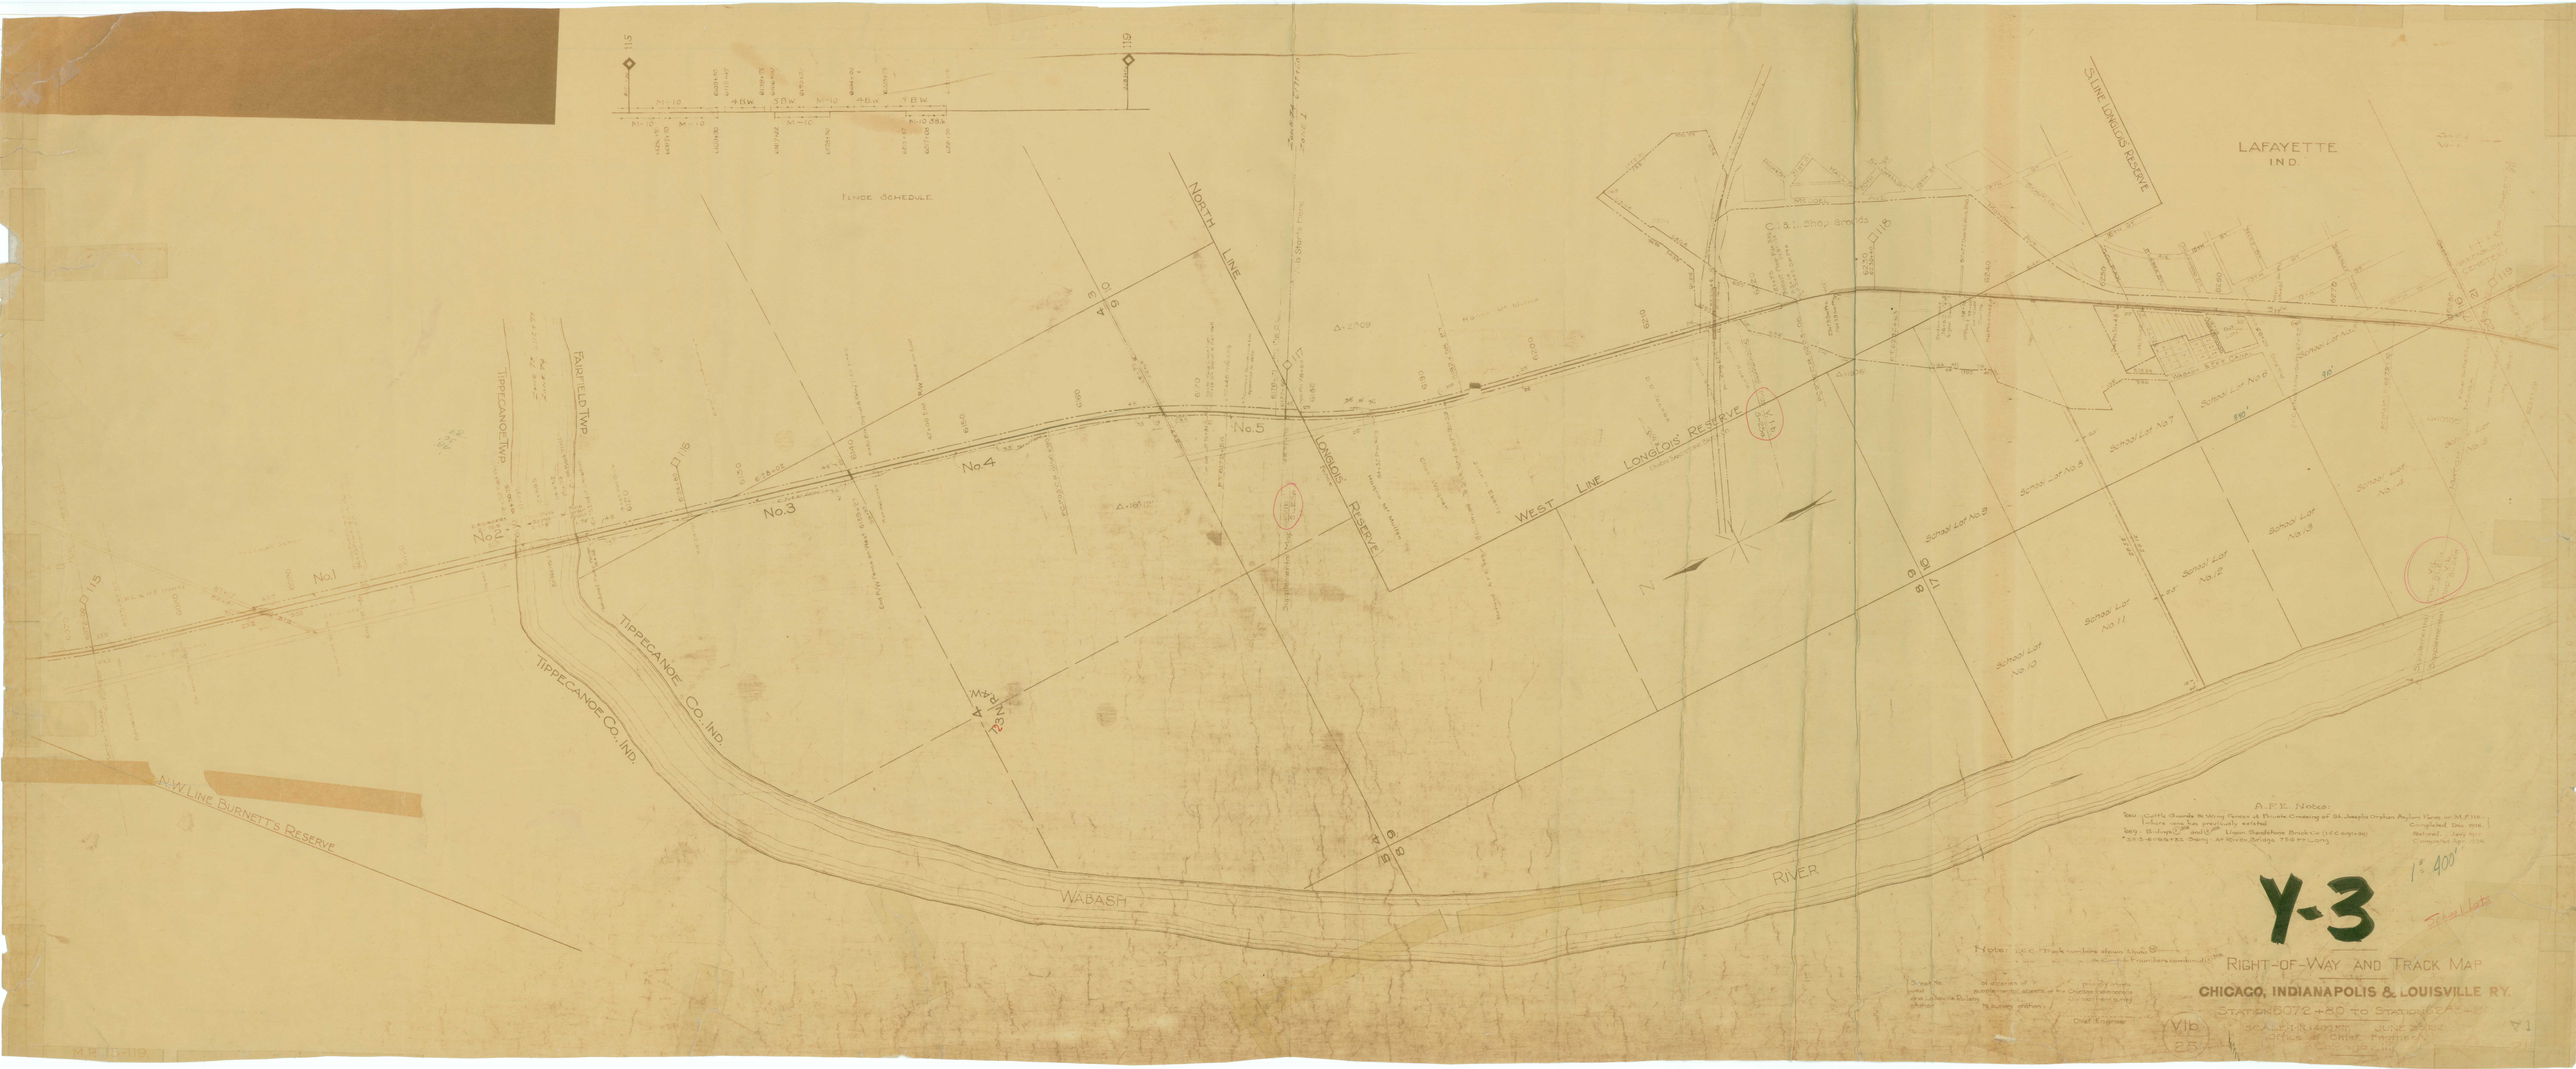
FENCE SCHEDULE
NORTH LINE
LONGLOIS RESERVE
WEST LINE LONGLOIS RESERVE
S.LINE LONGLOIS RESERVE
LAFAYETTE
IND.
FAIRFIELD TWP.
TIPPECANOE TWP.
TIPPECANOE CO. IND.
TIPPECANOE CO. IND.
N.W. LINE BURNETT'S RESERVE
WABASH
RIVER
No.1
No.2
No.3
No.4
No.5
School Lot No.8
School Lot No.9
School Lot No.10
School Lot No.11
School Lot No.12
School Lot No.13
School Lot No.14
Y-3
1" 400'
RIGHT-OF-WAY AND TRACK MAP
CHICAGO, INDIANAPOLIS & LOUISVILLE RY.
STATION 8072+50 TO STATION 8099+00
V1b
25