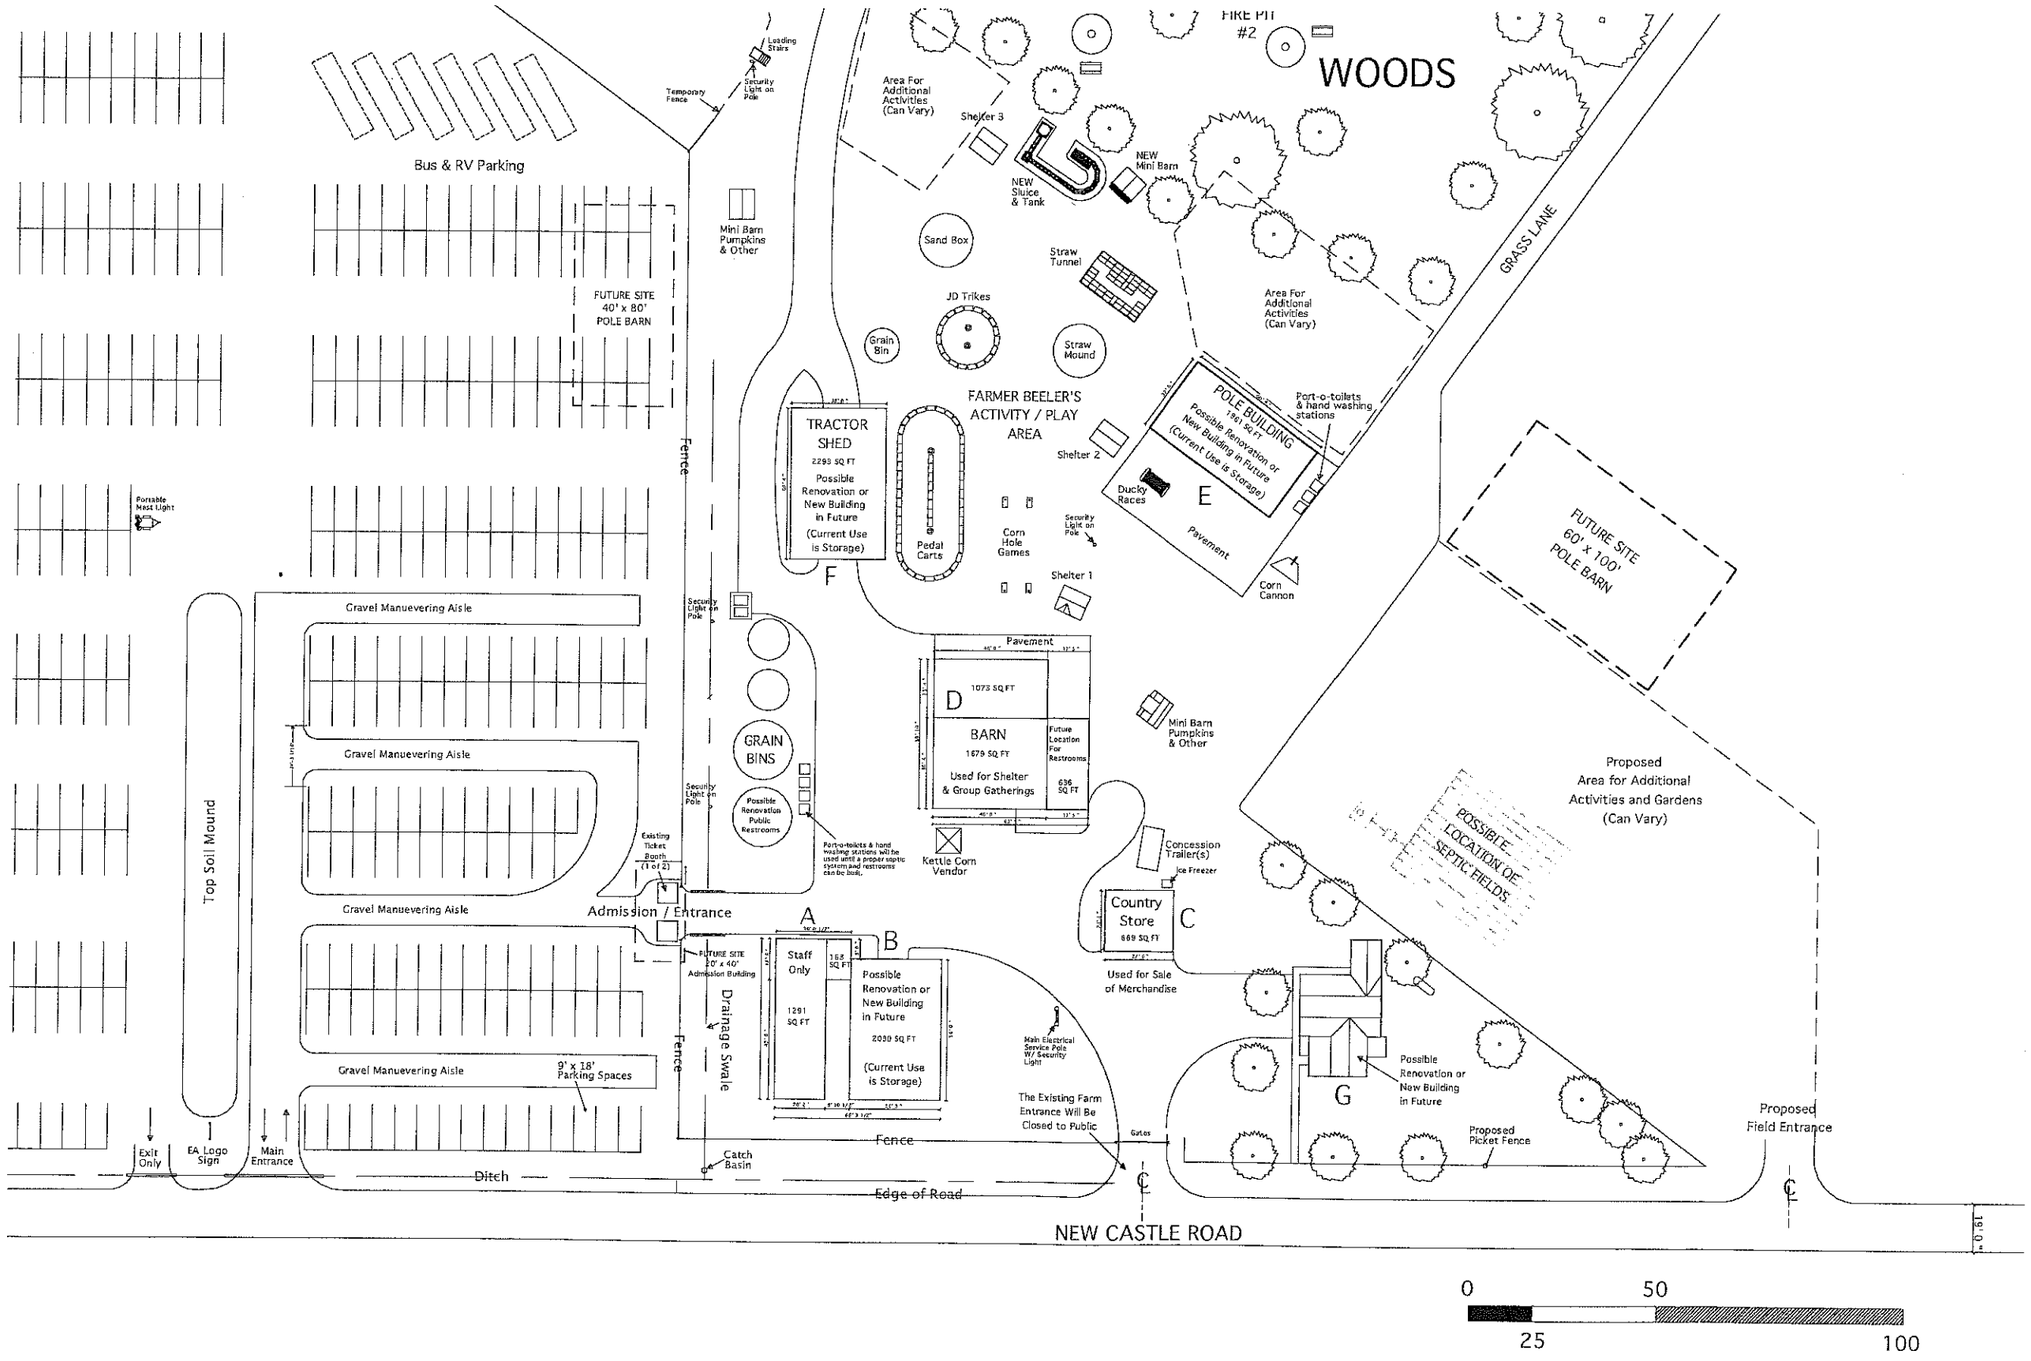
WOODS
FIRE PIT #2
Area For Additional Activities (Can Vary)
Shelter 3
NEW Sluice & Tank
NEW Mini Barn
Sand Box
Straw Tunnel
JD Trikes
Grain Bin
Straw Mound
Area For Additional Activities (Can Vary)
GRASS LANE
FARMER BEELER'S ACTIVITY / PLAY AREA
POLE BUILDING
1761 SQ FT
Possible Renovation or New Building in Future (Current Use is Storage)
Port-o-toilets & hand washing stations
Shelter 2
Ducky Races
E
Pavement
Corn Cannon
TRACTOR SHED
2293 SQ FT
Possible Renovation or New Building in Future (Current Use is Storage)
F
Pedal Carts
Corn Hole Games
Security Light on Pole
Shelter 1
FUTURE SITE 60' x 100' POLE BARN
Pavement
1073 SQ FT
D
BARN
1679 SQ FT
Used for Shelter & Group Gatherings
Future Location For Restrooms
636 SQ FT
Mini Barn Pumpkins & Other
Proposed Area for Additional Activities and Gardens (Can Vary)
POSSIBLE LOCATION OF SEPTIC FIELDS
Kettle Corn Vendor
Concession Trailer(s)
Ice Freezer
Country Store
669 SQ FT
C
Used for Sale of Merchandise
Bus & RV Parking
Temporary Fence
Leading Stairs
Security Light on Pole
Mini Barn Pumpkins & Other
FUTURE SITE 40' x 80' POLE BARN
Fence
Portable Mast Light
Gravel Manuevering Aisle
Gravel Manuevering Aisle
Gravel Manuevering Aisle
Gravel Manuevering Aisle
Gravel Manuevering Aisle
Top Soil Mound
GRAIN BINS
Possible Renovation Public Restrooms
Existing Ticket Booth (1 of 2)
Admission / Entrance
A
B
FUTURE SITE 20' x 40' Admission Building
Staff Only
1291 SQ FT
168 SQ FT
Possible Renovation or New Building in Future
2030 SQ FT
(Current Use is Storage)
Drainage Swale
Fence
9' x 18' Parking Spaces
Main Electrical Service Pole W/ Security Light
The Existing Farm Entrance Will Be Closed to Public
Gates
Fence
Catch Basin
Ditch
Edge of Road
Exit Only
EA Logo Sign
Main Entrance
G
Possible Renovation or New Building in Future
Proposed Picket Fence
Proposed Field Entrance
NEW CASTLE ROAD
0
50
25
100