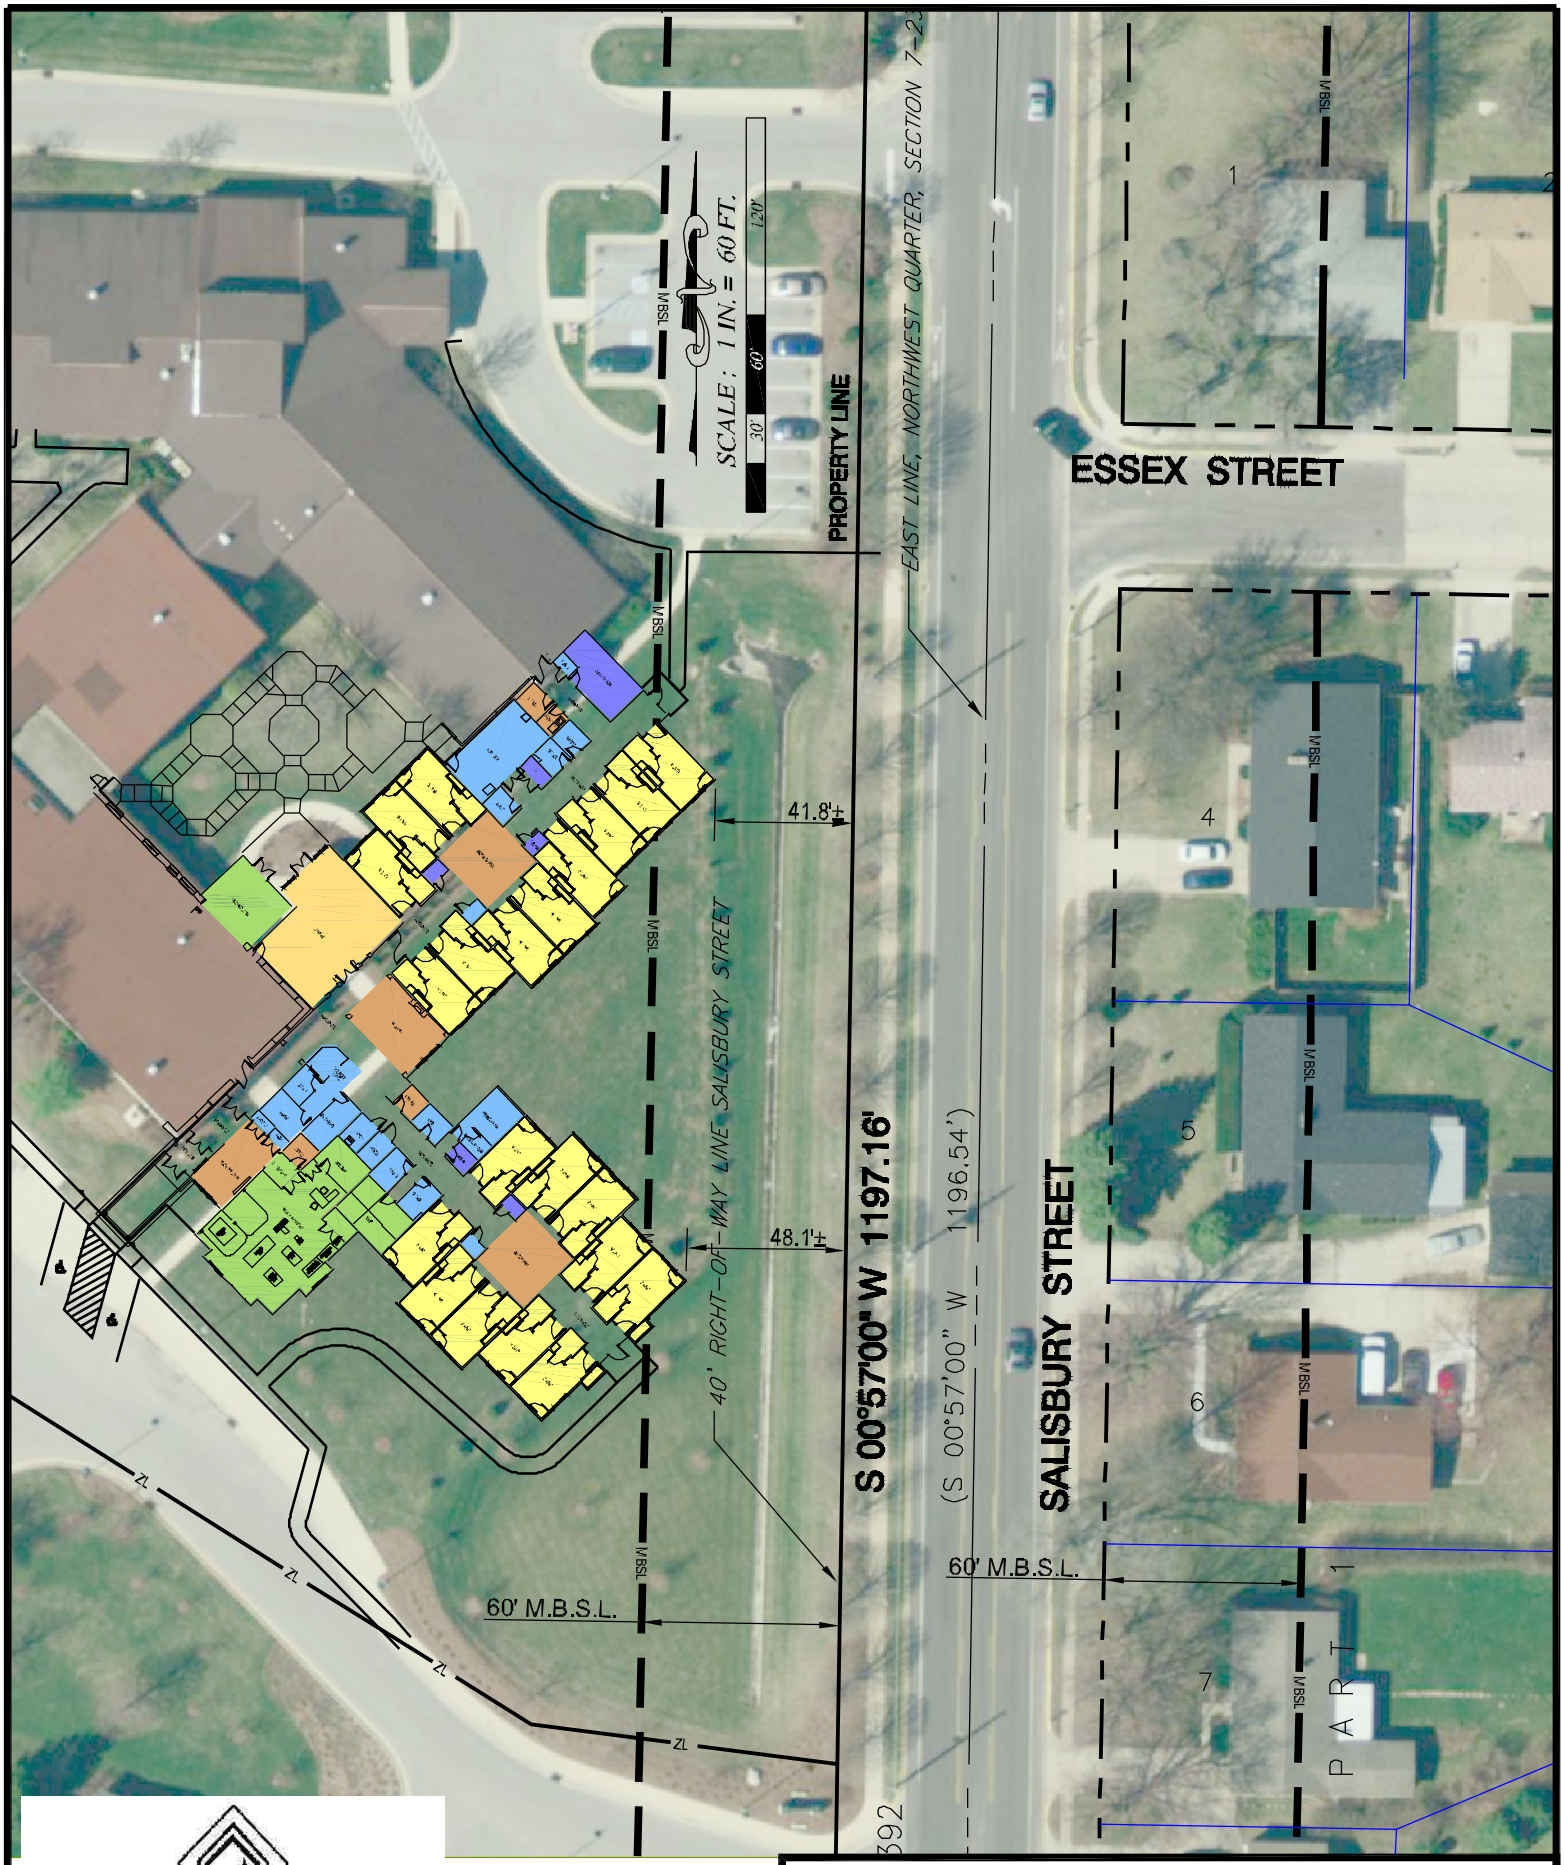

WESTMINSTER
• VILLAGE •

BUILDING SETBACK VARIANCE EXHIBIT

JOHN E. FISHER & ASSOCIATES, P.C.
Land Surveyors - Civil Engineers
625-A South Earl Avenue
Lafayette, Indiana 47904-3210
Office (765) 448-1535
Fax (765) 447-9595
Web www.fisher-assoc.net
© 2010

DATE:	05/17/10
COMM. NO.:	03.60.65
DRAWN BY:	KKB
CHECK BY:	KKB
SCALE:	1"= 60'
SHEET:	1 of 1