ALTA/ACSM LAND TITLE SURVEY

Part of Lots Numbered 11, 81 and 82 in the Original Plat of the Town of Chauncey, now City of West Lafayette, as platted upon a part of the South Half of the Northwest Fraction of Section 20, Township 23 North, Range 4 West, Wabash Township, Tippecanoe County, Indiana.

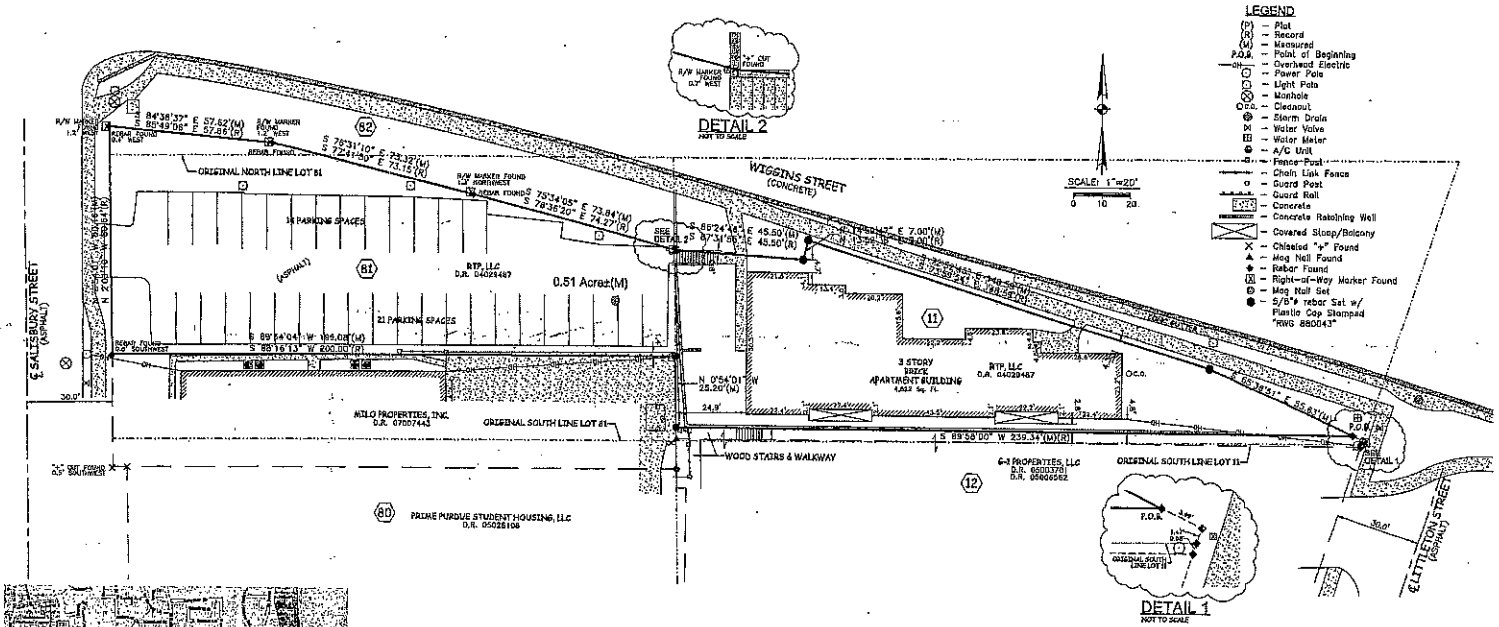

VICINITY MAP
NOT TO SCALE

SURVEYOR'S CERTIFICATION

I, Robert Wm. Gross, a Registered Professional Land Surveyor in the State of Indiana, do hereby certify that the above Plat of Survey was prepared under my direct supervision, and meets or exceeds the requirements of a Class "A" Survey as defined in Title 865, Rule 12 of the Indiana Administrative Code. Given under my hand and seal this 29th day of June, 2010.

ALTA/ACSM CERTIFICATION

This is to certify that this map or plat and the survey on which it is based were made in accordance with the "Minimum Standard Detail Requirements for ALTA/ACSM Land Title Surveys," jointly established and adopted by ALTA and NSPS in 2005, and includes no items of Table A thereof. Pursuant to the Accuracy Standards as adopted by ALTA and NSPS and in effect on the date of this certification, undersigned further certifies that in my professional opinion, as a land surveyor registered in the State of Indiana, the Relative Positional Accuracy of this survey does not exceed that which is specified therein.

I AFFIRM, UNDER THE PENALTIES FOR PERJURY, THAT I HAVE TAKEN REASONABLE CARE TO REDACT EACH SOCIAL SECURITY NUMBER IN THIS DOCUMENT, UNLESS REQUIRED BY LAW, AND THIS INSTRUMENT WAS PREPARED BY:

Robert Wm. Gross, R.L.S. No. 880043

ROBERT WM. GROSS No. 880043 STATE OF INDIANA LAND SURVEYOR

Tax Key Number(s): 164-02400-0833
Owner(s) of Record: RTP, LLC
Property Address: 248 Littleton Street
West Lafayette, Indiana 47906

R. W. GROSS & ASSOCIATES, INC.
420 COLUMBIA STREET, SUITE 100
LAFAYETTE, INDIANA 47901-1300
PHONE: (765) 742-0101
FAX: (765) 742-7223
136 SOUTH MAIN STREET
MONTICELLO, INDIANA 47960-2397
PHONE: (574) 583-0800
FAX: (574) 583-0804

ALTA/ACSM LAND TITLE SURVEY

DRAWING NAME	1047LTS.dwg
DATE	June 29, 2010
DRAWN BY	G. Ralf
CHECKED BY	RWG
SHEET No.	1 OF 2
JOB NUMBER	10-047