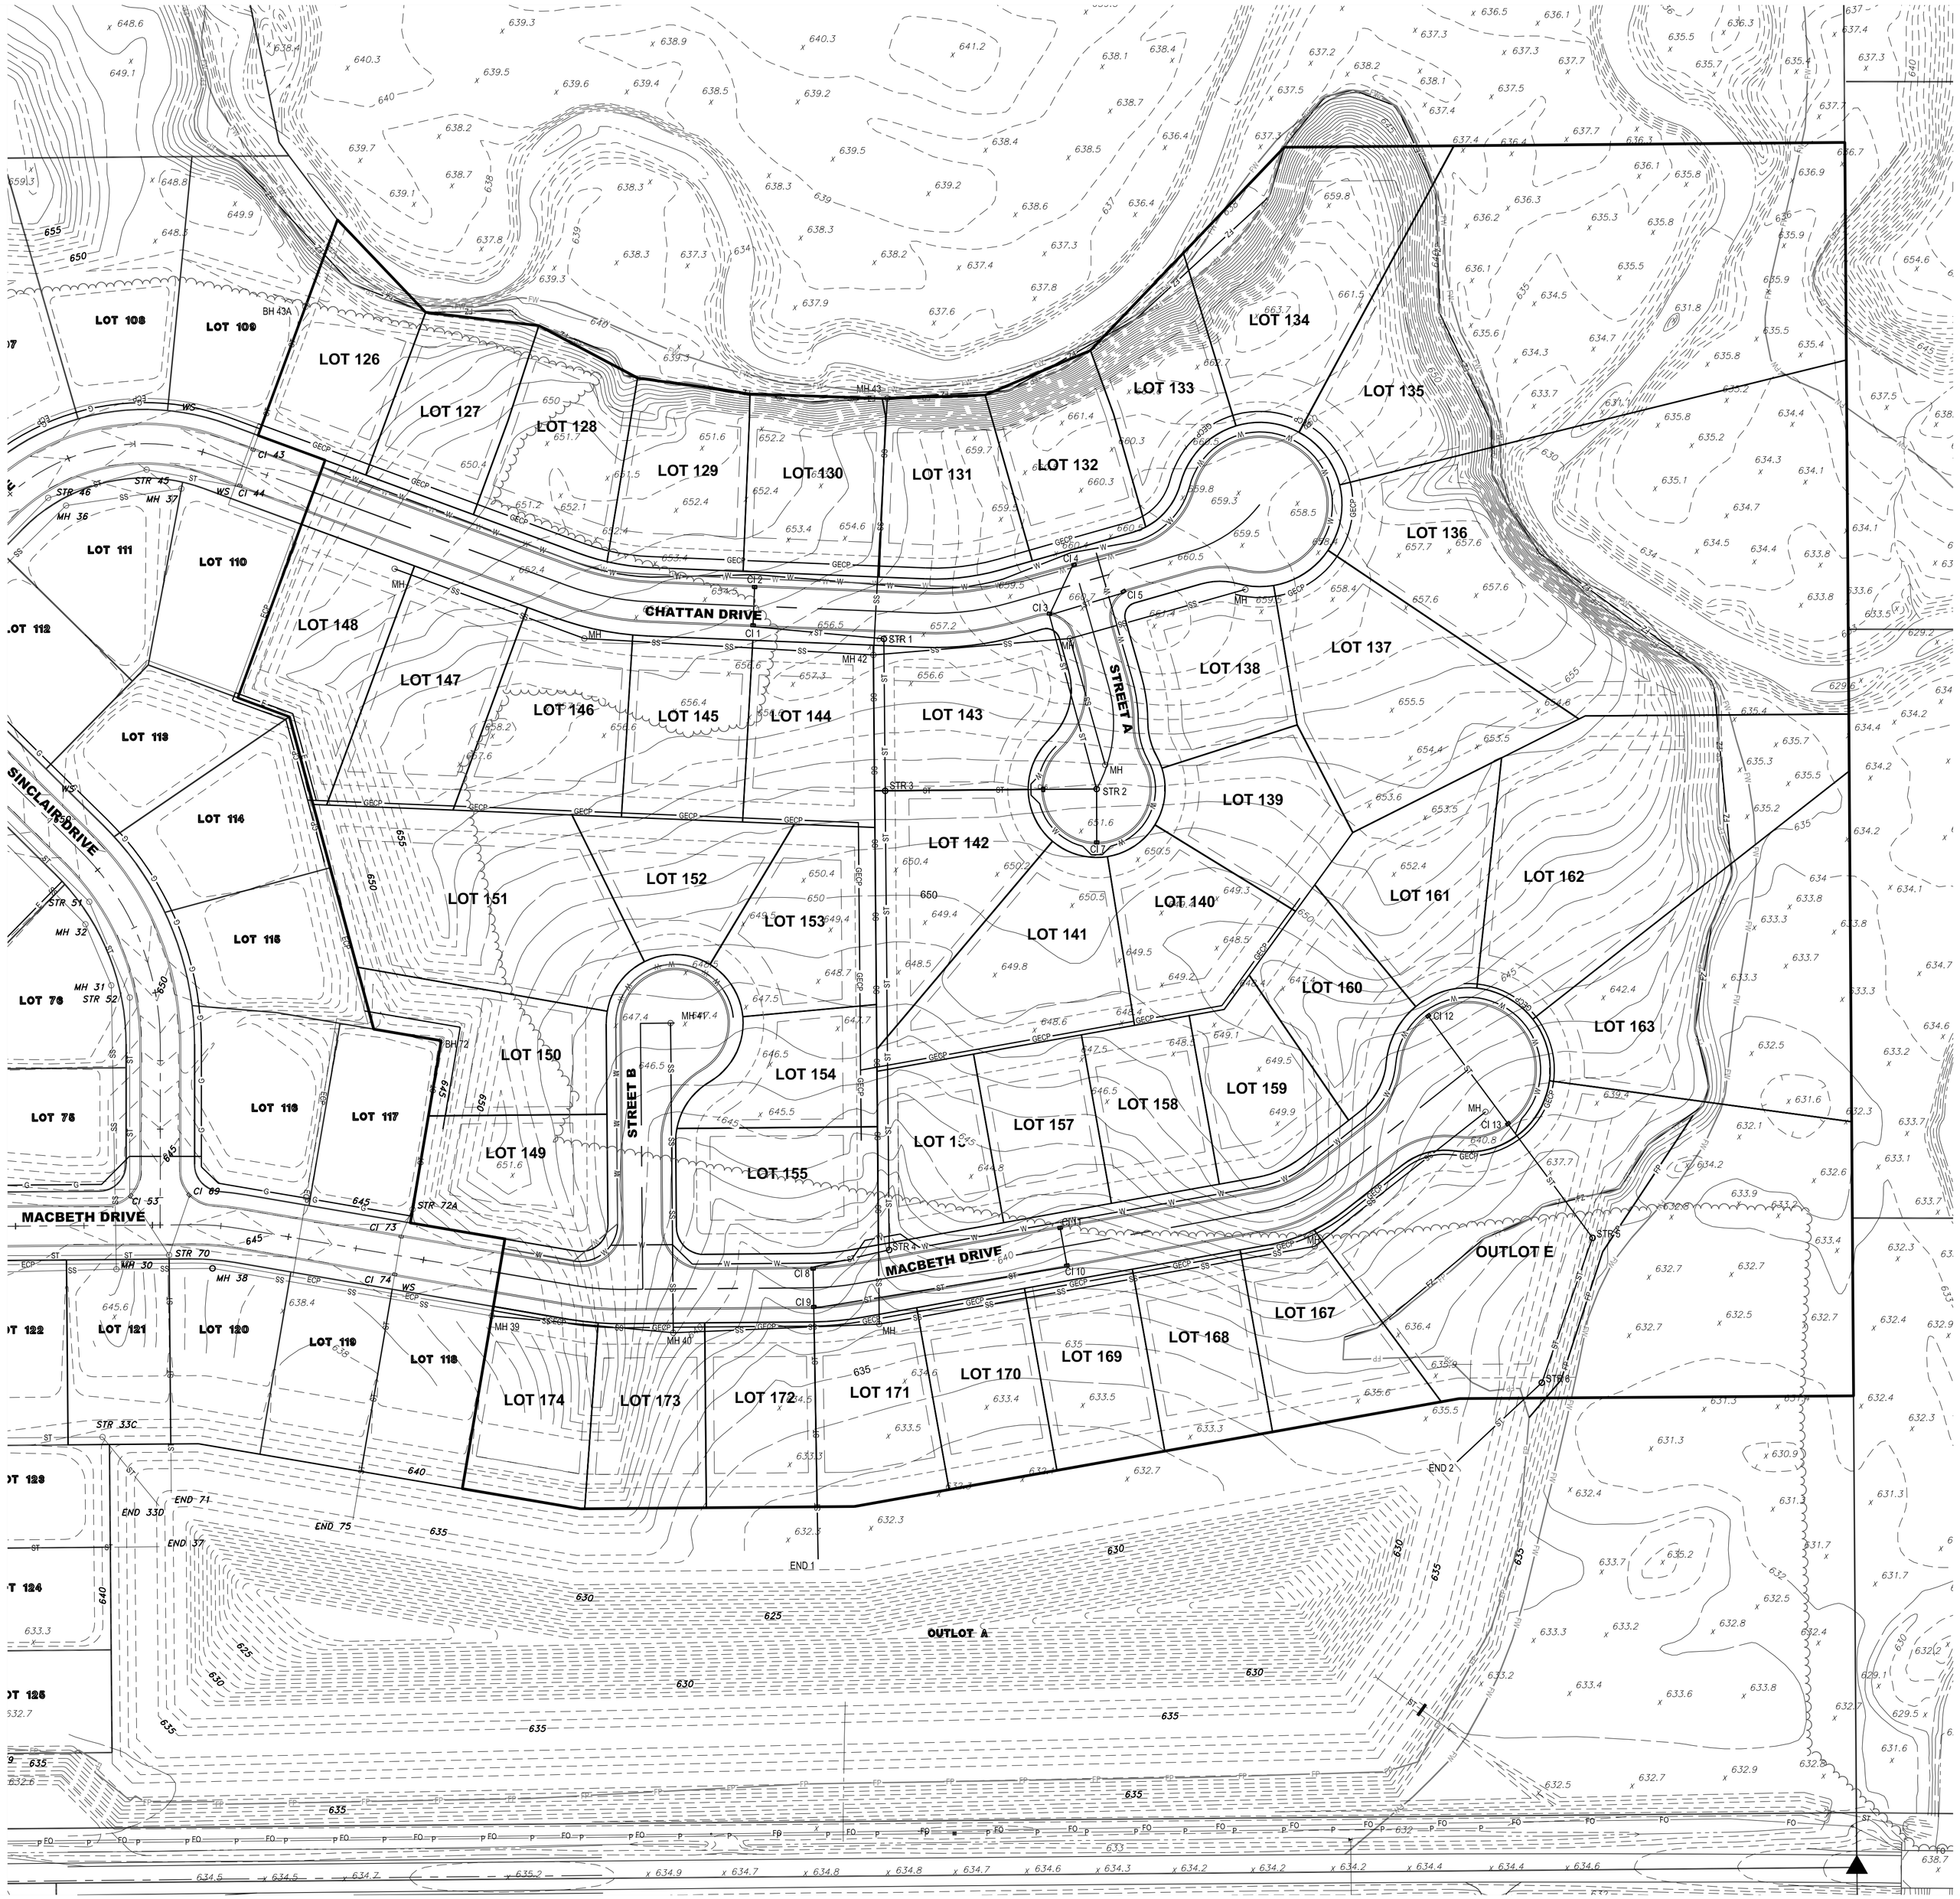

NOTE: SEE SHEET 1 FOR ADJOINER INFORMATION

LEGEND

- ▲ = SECTION CORNER MONUMENTATION
- = PROPOSED UTILITY & DRAINAGE EASEMENT
- = PROPOSED BUILDING SETBACK LINE
- = EXISTING DRAINAGE DITCH
- FP = 100 YEAR FLOOD BOUNDARY
- FW = FLOODWAY CHANNEL
- XXX = EXISTING INDEX CONTOUR
- XXX = EXISTING INTERMEDIATE CONTOUR
- + XXX = SPOT ELEVATION
- = EXISTING BRUSH LINE
- FP = EXISTING 100 YEAR FLOODPLAIN
- FZ = FLOOD ZONE
- FW = EXISTING FLOOD WAY
- P = EXISTING PHONE
- FP = PROPOSED FLOODPLAIN AFTER FILL
- FO = EXISTING FIBER OPTIC LINES
- ECP = ELECTRIC, CABLE & PHONE
- GECP = GAS, ELECTRIC, CABLE & PHONE
- CP = CABLE, PHONE
- SS = SANITARY SEWER
- ST = STORM SEWER
- W = WATER LINE
- ○ = PROPOSED SANITARY MANHOLE
- ○ = PROPOSED STORM SEWER MANHOLE
- ▭ = PROPOSED CURB INLET

0' 60' 120'

SCALE : 1" = 60'

NO.	REVISION:	DATE:
1		
2		
3		
4		
5		
6		
7		

PART OF THE SOUTHEAST QUARTER, SECTION 19, TOWNSHIP 24 NORTH, RANGE 4 WEST, TIPPECANOE TOWNSHIP, TIPPECANOE COUNTY, INDIANA

HARRISON HIGHLANDS I, LLC
8900 KEYSTONE CROSSING, SUITE 605
INDIANAPOLIS, INDIANA 46240

SITE UTILITY PLAN

HARRISON HIGHLANDS SUBDIVISION, PHASE TWO

OFFICE LOCATION:
309 COLUMBIA STREET, SUITE 101
LAFAYETTE, INDIANA 47901
PHONE: (765) 742-6479
FAX: (765) 742-5271
http://www.vester.com

Vester and Associates Inc.
LAND SURVEYING AND ENGINEERING

OFFICE INFORMATION:
F:\PROJECTS\06XXX\06346\dwg\
06346-PRELIMINARY PLAT-LUIS.dwg
DRAWING DATE: Nov. 27, 2006
DESIGN BY: PED
DRAWN BY: KJS
CHECKED BY: LAG/PED/PNC
FIELD BOOK# XXX

SHEET: 3 OF 3

JOB NO: 06346