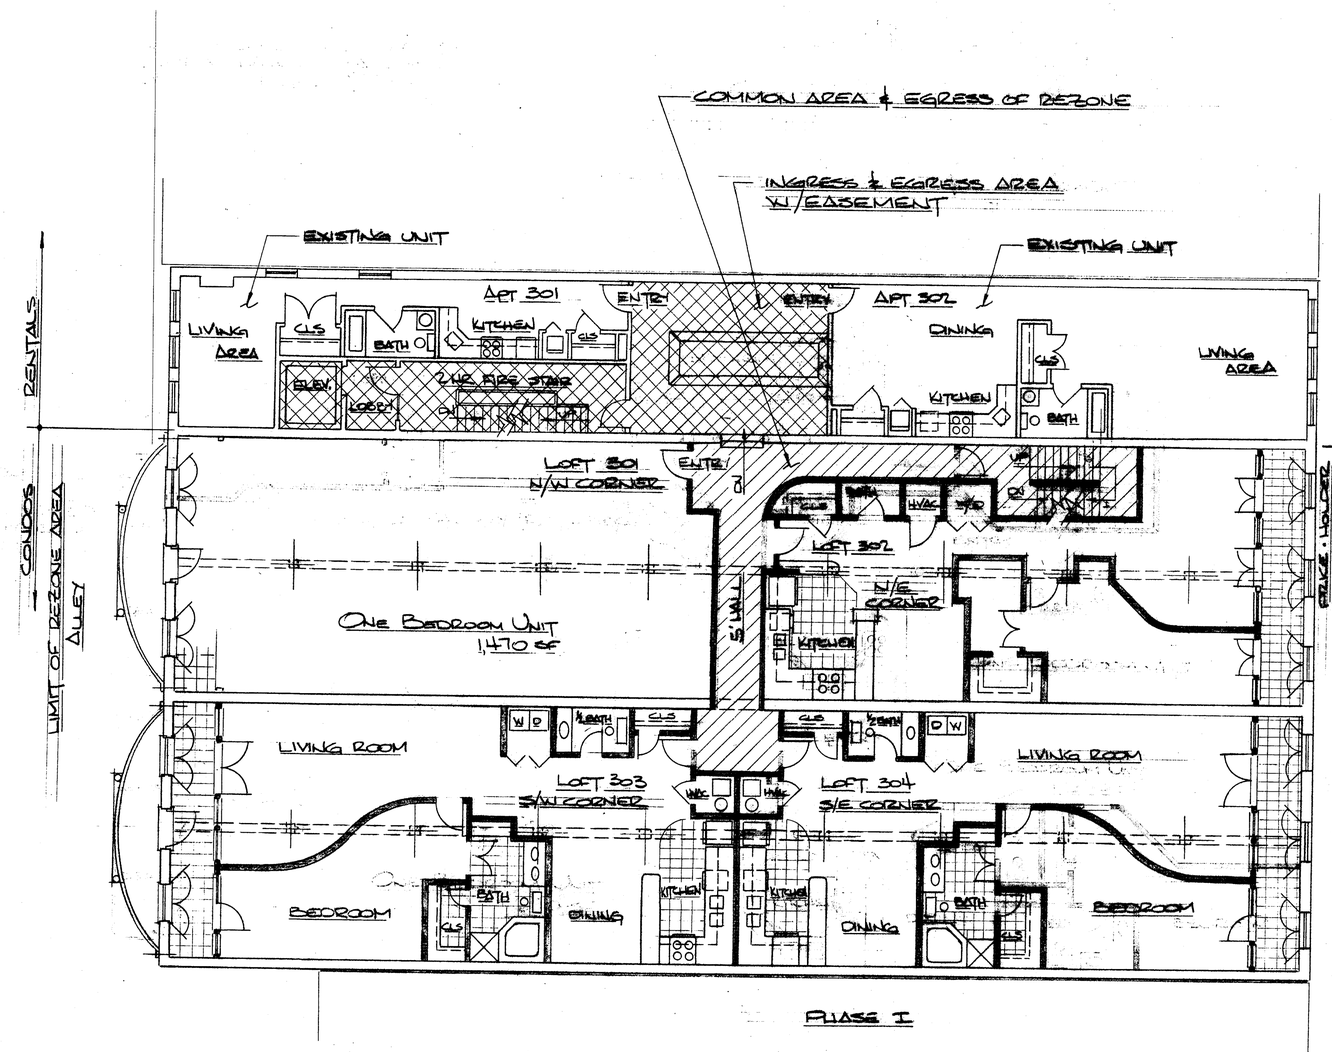

3rd FLOOR
SCALE 1/8"=1'-0"

SPRING · LINGLE · SCHARER

Rev.	Date	By	Description

Revisions:

Approvals:

Date: By:

Project Name:

CIT-1 LOFTS

North 3rd Street Development, LLC
14 North 3rd Street
Suite200
Lafayette, IN 47901
765 497 2737
765 897 2863 Fax

Project number:
Drawn by:
Checked by:
Date:
Copyright date:

Sheet: A4 OF A21