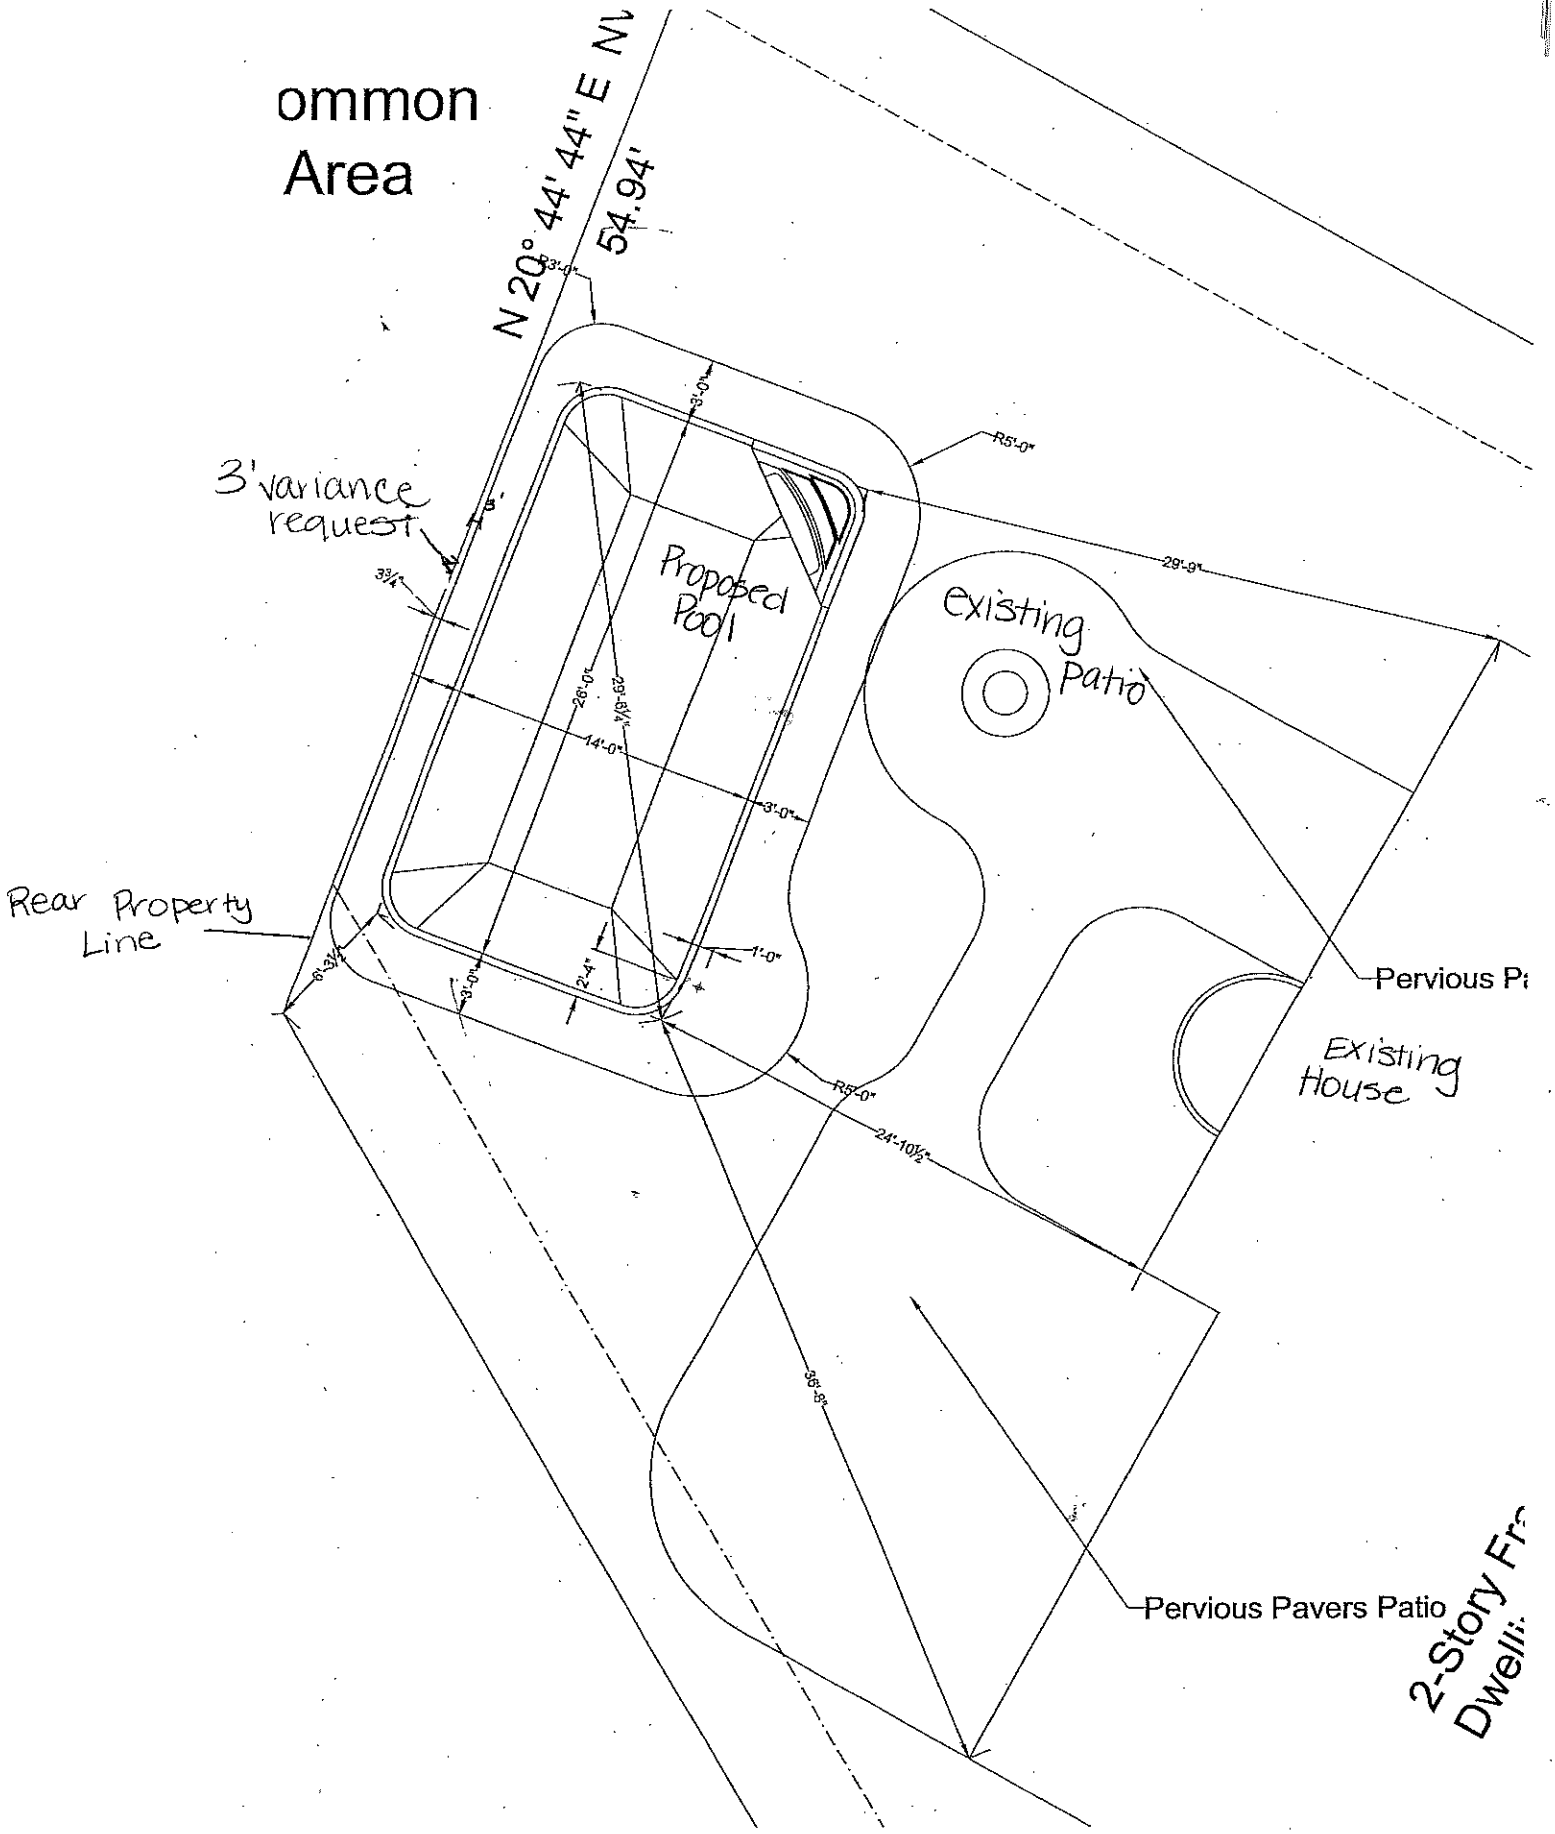

Burton Pools
24 South East Ave
Lafayette Indiana 47904
765-420-0481

Drawn by:
Clark Gary

Ben Ballard
4754 Saintbury Ct
Lafayette, IN

Dimensioned Pool Plan

BZA-1838