# BLACKTHORNE PLANNED DEVELOPMENT

## PHASE TWO

BUFFERYARD PLANTINGS TO BE THE SAME IN PLAN AND SCOPE AS THE PREVIOUSLY SUBMITTED BLACKTHORNE PLANNED DEVELOPMENT LANDSCAPE PLAN BY VESTER & ASSOCIATES, INC. JOB NO. 99159 DATED 3/26/2001

0' 50' 100'

**SCALE : 1" = 50'**

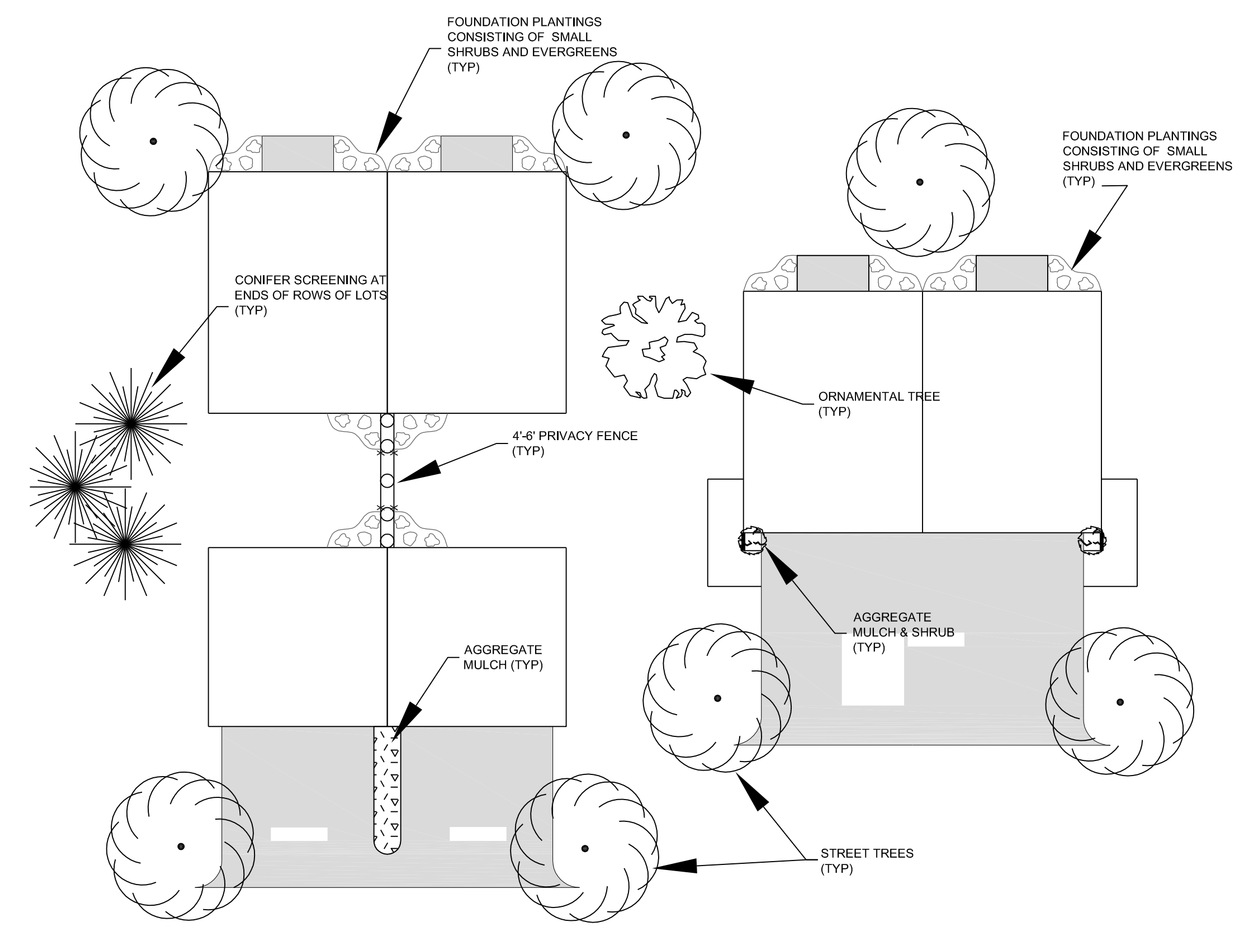


### TYPICAL STREET TREES

| BOTANICAL NAME | COMMON NAME |
|---|---|
| QUERCUS MAXIMA | EASTERN RED OAK |
| QUERCUS ALBA | WHITE OAK |
| QUECUS MACROCARPA | BUR OAK |
| LIQUIDAMBAR STYRACIFULA | SWEETGUM |
| GLEDITSIA TRIACANTHOS | HONEYLOCUST |
| ACER RUBRUM | RED MAPLE |
| ACER SACCHARUM | SUGAR MAPLE |

### TYPICAL SCREENING AND ORNAMENTAL TREES

| BOTANICAL NAME | COMMON NAME |
|---|---|
| PICEA ABIES | NORWAY SPRUCE |
| PINUS STRBUS | WHITE PINE |
| MALUS X PRAIRIE FIRE | PRAIRIEFIRE CRAB |
| FRAXINUS AMERICANA 'AUTUM APPLAUSE' | AUTUM APPLAUSE WHITE ASH |

### TYPICAL SHRUBS

| BOTANICAL NAME | COMMON NAME |
|---|---|
| EUONYMUS ALATUS | BURNING BUSH - COMPACTA |
| BERBERIS THUNBERGII | BARBERRY - RED LEAF JAPANESES |
| HYDRANGEA MACROPHYLLA | HYDRANGEA - NIKKO BLUE |
| HYDRANGEA QUERCIFOLIA | HYDRANGEA - OAKLEAF |
| SPIRAEA X BURNALDA | SPIRAEA - GOLDFLAME |
| SPIRAEA - SNOWMOUND | SPIRAEA NIPPONICA |
| SPIRAEA X BUMALDA | SPIRAEA - FROBELI |
| PRUNUS PENSYLVANICA | RED CHOKEBERRY |
| VIBURNUM X OPULUS 'NANUM' | JUDD VIBURNUM |
| LONICERA MAACKII | HONEYSUCKLE - RED RUM |
| HAMAMELIS VERNALIS | WITCH-HAZEL - VERNAL |
| MYRICA PENSYLVANICA | BAYBERRY |
| HUNIPERUS CHINENSIS 'HETZII GLAUCA' | HETZ BLUE JUNIPER |
| BUXUS SINICA INSULARIS | KOREAN BOXWOOD |
| RHODODENDRON 'P.J.M.' | PJM RHODODENDRON |

BUFFERYARD PLANTINGS TO BE THE SAME IN PLAN AND SCOPE AS THE PREVIOUSLY SUBMITTED BLACKTHORNE PLANNED DEVELOPMENT LANDSCAPE PLAN BY VESTER & ASSOCIATES, INC. JOB NO. 99159 DATED 3/26/2001

| NO. | REVISION: | DATE: |
|---|---|---|
| 1 | | |
| 2 | | |
| 3 | | |
| 4 | | |
| 5 | | |
| 6 | | |
| 7 | | |

PART OF THE SOUTHEAST QUARTER, SECTION 3, TOWNSHIP 23 NORTH, RANGE 5 WEST, WABASH TOWNSHIP, TIPPECANOE COUNTY, INDIANA

G & L DEVELOPMENT, INC.
2150 MARKET SQUARE
LAFAYETTE, INDIANA 47904

LANDSCAPE PLAN
BLACKTHORNE PLANNED DEVELOPMENT

OFFICE LOCATION:
309 COLUMBIA STREET, SUITE 101
LAFAYETTE, INDIANA 47901
PHONE: (765) 742-4479
FAX: (765) 742-4777
http://www.vester.com

Vester and Associates Inc.
LAND SURVEYING AND ENGINEERING

OFFICE INFORMATION:
F:\PROJECTS\07XXX\07274\dwg\PRELIM 07274-landscape.dwg
DRAWING DATE: Oct. 31, 2007
DESIGN BY: JDH
DRAWN BY: JDH/BMH
CHECKED BY: JDH/PRC
FIELD BOOK#: N/A

SHEET: 5 OF 6

JOB NO: 07274