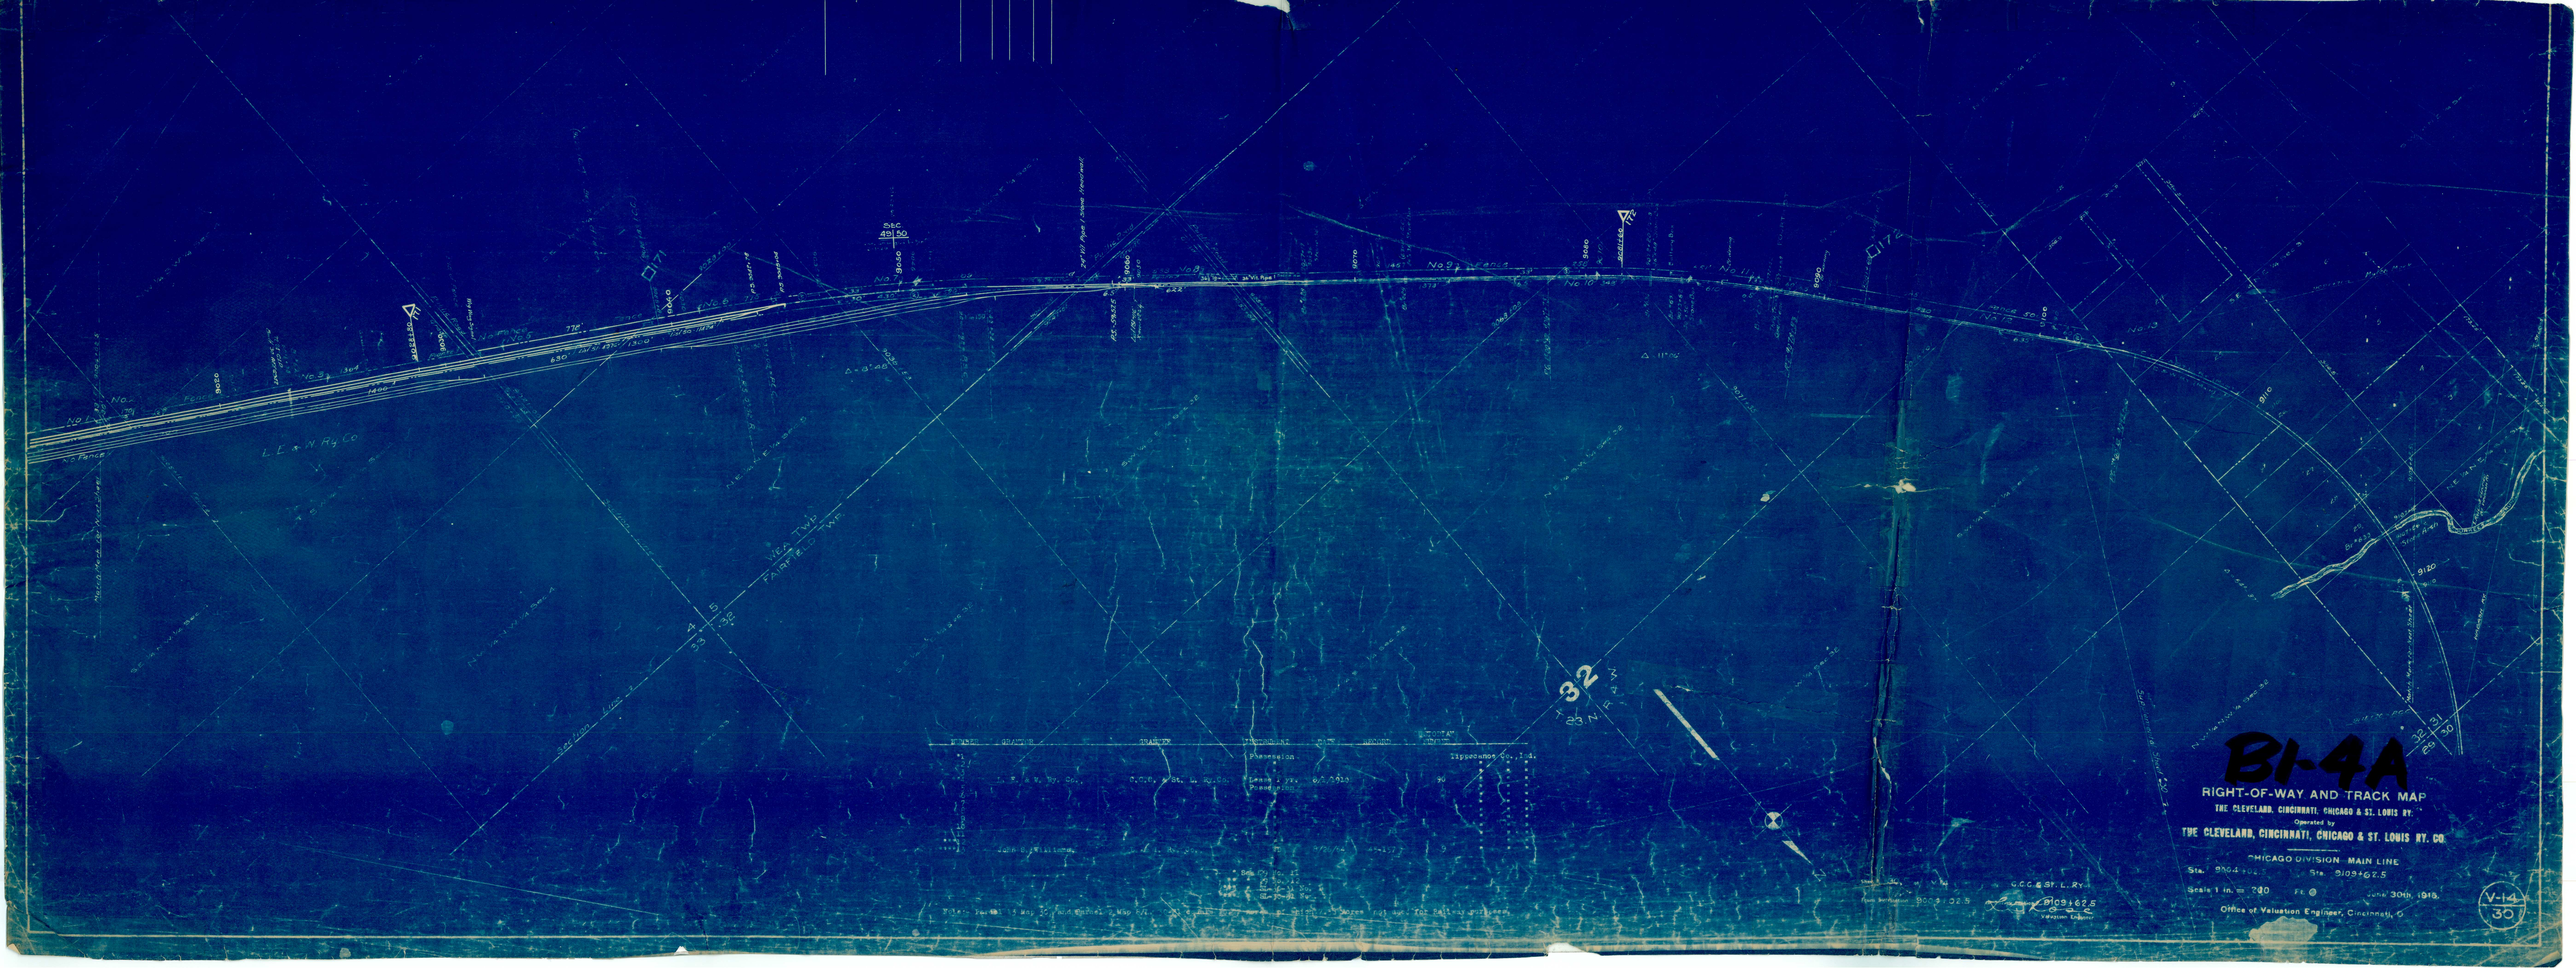
Bl-4A
RIGHT-OF-WAY AND TRACK MAP
THE CLEVELAND, CINCINNATI, CHICAGO & ST. LOUIS RY.
Operated by
THE CLEVELAND, CINCINNATI, CHICAGO & ST. LOUIS RY. CO.
CHICAGO DIVISION - MAIN LINE
Sta. 9804+00 to Sta. 9109+62.5
Scale: 1 in. = 200 Ft.
June 30th, 1913.
Office of Valuation Engineer, Cincinnati, O.
V-14
30
L.E.&W.Ry.Co.
C.C.C.&St.L.Ry.
T 32 N
R 23 W
Sec 49/50
Sec 31/32
Sec 5/6
Fairfield Twp
Phenesion
Lease, ry. 99 yrs. from 6/1/1910
Ipsecanos Co., Ind.
Sta. 9804+02.5
Sta. 9109+62.5