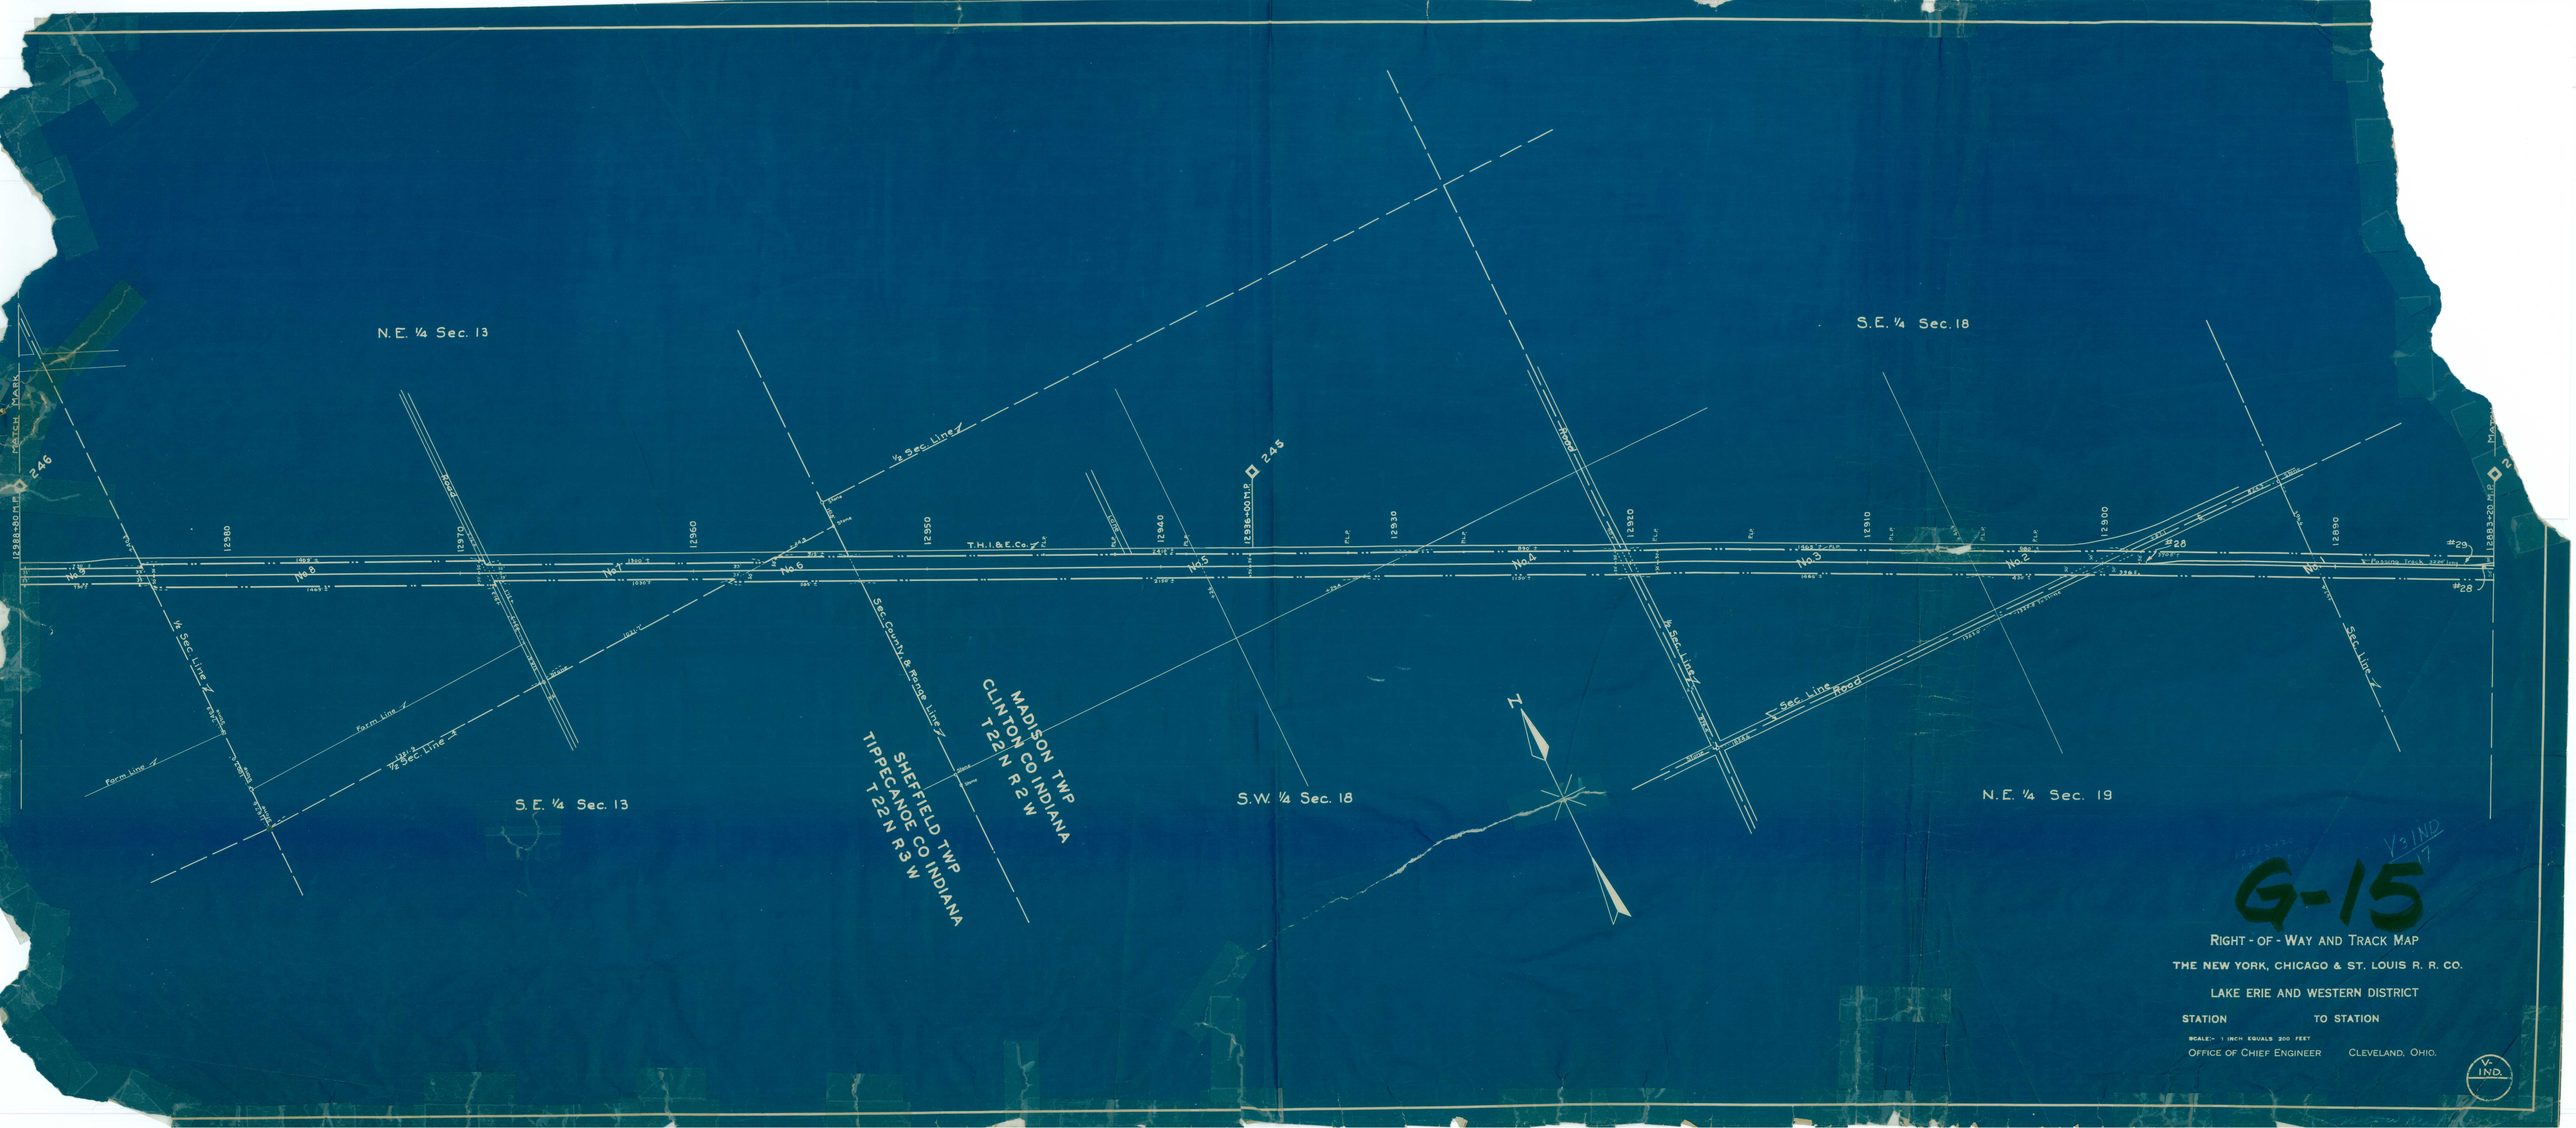
N.E. ¼ Sec. 13
S.E. ¼ Sec. 18
S.E. ¼ Sec. 13
S.W. ¼ Sec. 18
N.E. ¼ Sec. 19
MADISON TWP
CLINTON CO INDIANA
T 22 N R 2 W
SHEFFIELD TWP
TIPPECANOE CO INDIANA
T 22 N R 3 W
T.H.I.&E.Co.
Sec. County & Range Line
Road
Sec Line
Farm Line
N
G-15
RIGHT - OF - WAY AND TRACK MAP
THE NEW YORK, CHICAGO & ST. LOUIS R. R. CO.
LAKE ERIE AND WESTERN DISTRICT
STATION TO STATION
SCALE:- 1 INCH EQUALS 200 FEET
OFFICE OF CHIEF ENGINEER CLEVELAND, OHIO.
V-IND.