SCHEDULE OF PROPERTY

Parcel	Cust'ns. Inst'nt.	Date	Grantor	Grantee	Book	Page	Date	Acres	Sq. Ft.	Consideration	Remarks
338	See parcel no 337-1548 C.							2.04			
339	1549 A R/W Deed	4/17-1884	Eliz. Wright	F.W.&S.L.R.R.	80	478	4/22-1886			$1.00	
	1549 B W/D	7/6	Eliz. Wright	T.St.L.&K.C.	86	620	7/6	2.15		90	
340	1550 Q.C.D.	4/11-1881	Coth Wall et al	F.W.&S.L.R.R.	76	414	8/11-1882	3.52		1.00	
341	1551 Q.C.D.	3/25-1881	A.C. Parks et ux	" " " " "	76	415	8/11-1882	3.26		1.00	
342	1551 Q.C.D.	3/28-1881	Jas. N. Pierce et ux	" " " " "	76	416	8/11-1882	1.97		1.00	
343	1553 Q.C.D.	4/28-1881	Jno. Reagler et ux	" " " " "	76	417	8/11-1882		42220	1.00	
344	1554 Q.C.D.	4/27-1881	A. Hoffman et ux	" " " " "	76	420	8/11-1882	1.36		1.00	f. King & calt. gd's.
345	1555 Q.C.D.	5/25-1881	John Rough et ux	" " " " "	76	418	8/11-1882	2.17		500	B.& Kings

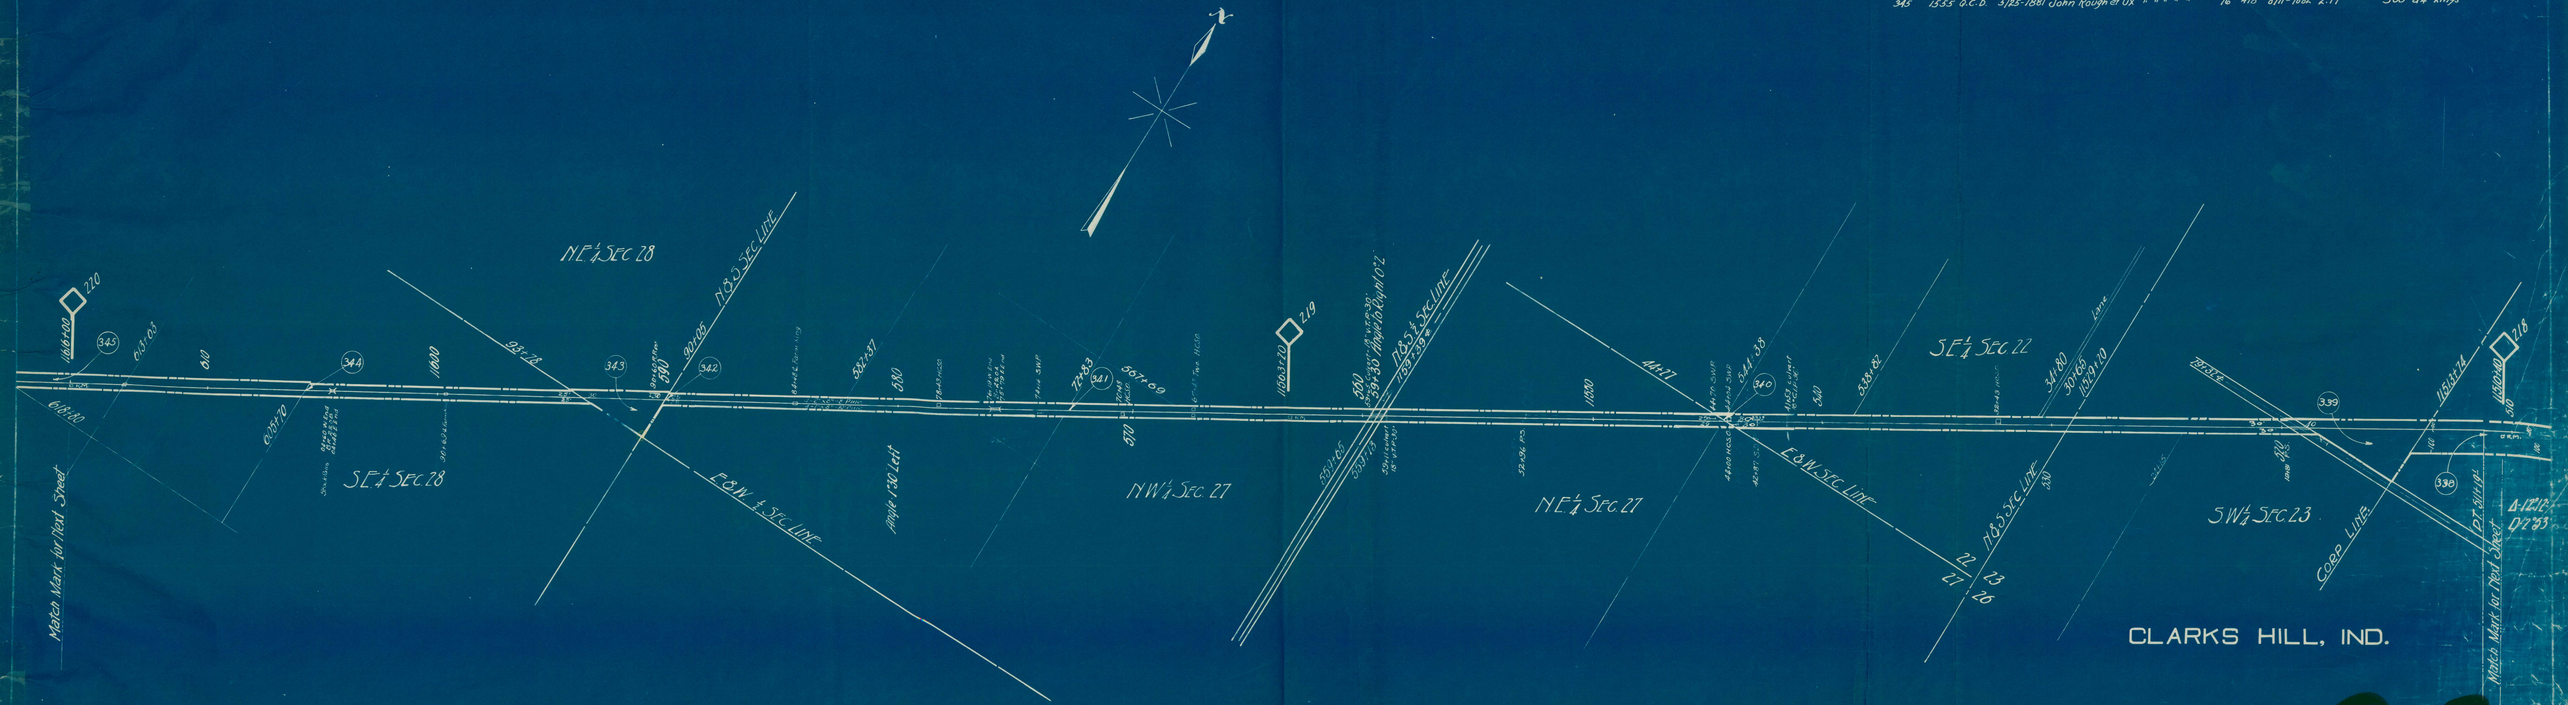

RIGHT OF WAY FENCED.
Right side from Sta 11510+40 to Sta 11616+00
Left side from Sta 11519+83 to Sta 11616+00

TIPPECANOE COUNTY
LAURAMIE TWP.
T.21 N. R.3 W.

SHEET NO. 34 OF VALUATION SECTION IND. 1-C OF TOLEDO, ST. LOUIS & WESTERN RAILROAD FROM SURVEY STATION 11510+40 TO SURVEY STATION 11616+00

A.M. Hockman
ASS'T. ENGINEER.

RIGHT OF WAY AND TRACK MAP.
TOLEDO, ST. LOUIS & WESTERN R. R.
OPERATED BY WALTER L. ROSS RECEIVER.

STATION 11510+40 TO STATION 11616+00
MILE POST 218 TO MILE POST 220
SCALE 1 IN. TO 200 FEET. JUNE 30, 1916.
OFFICE OF CHIEF ENGINEER, FRANKFORT, INDIANA.

I-C IND 34