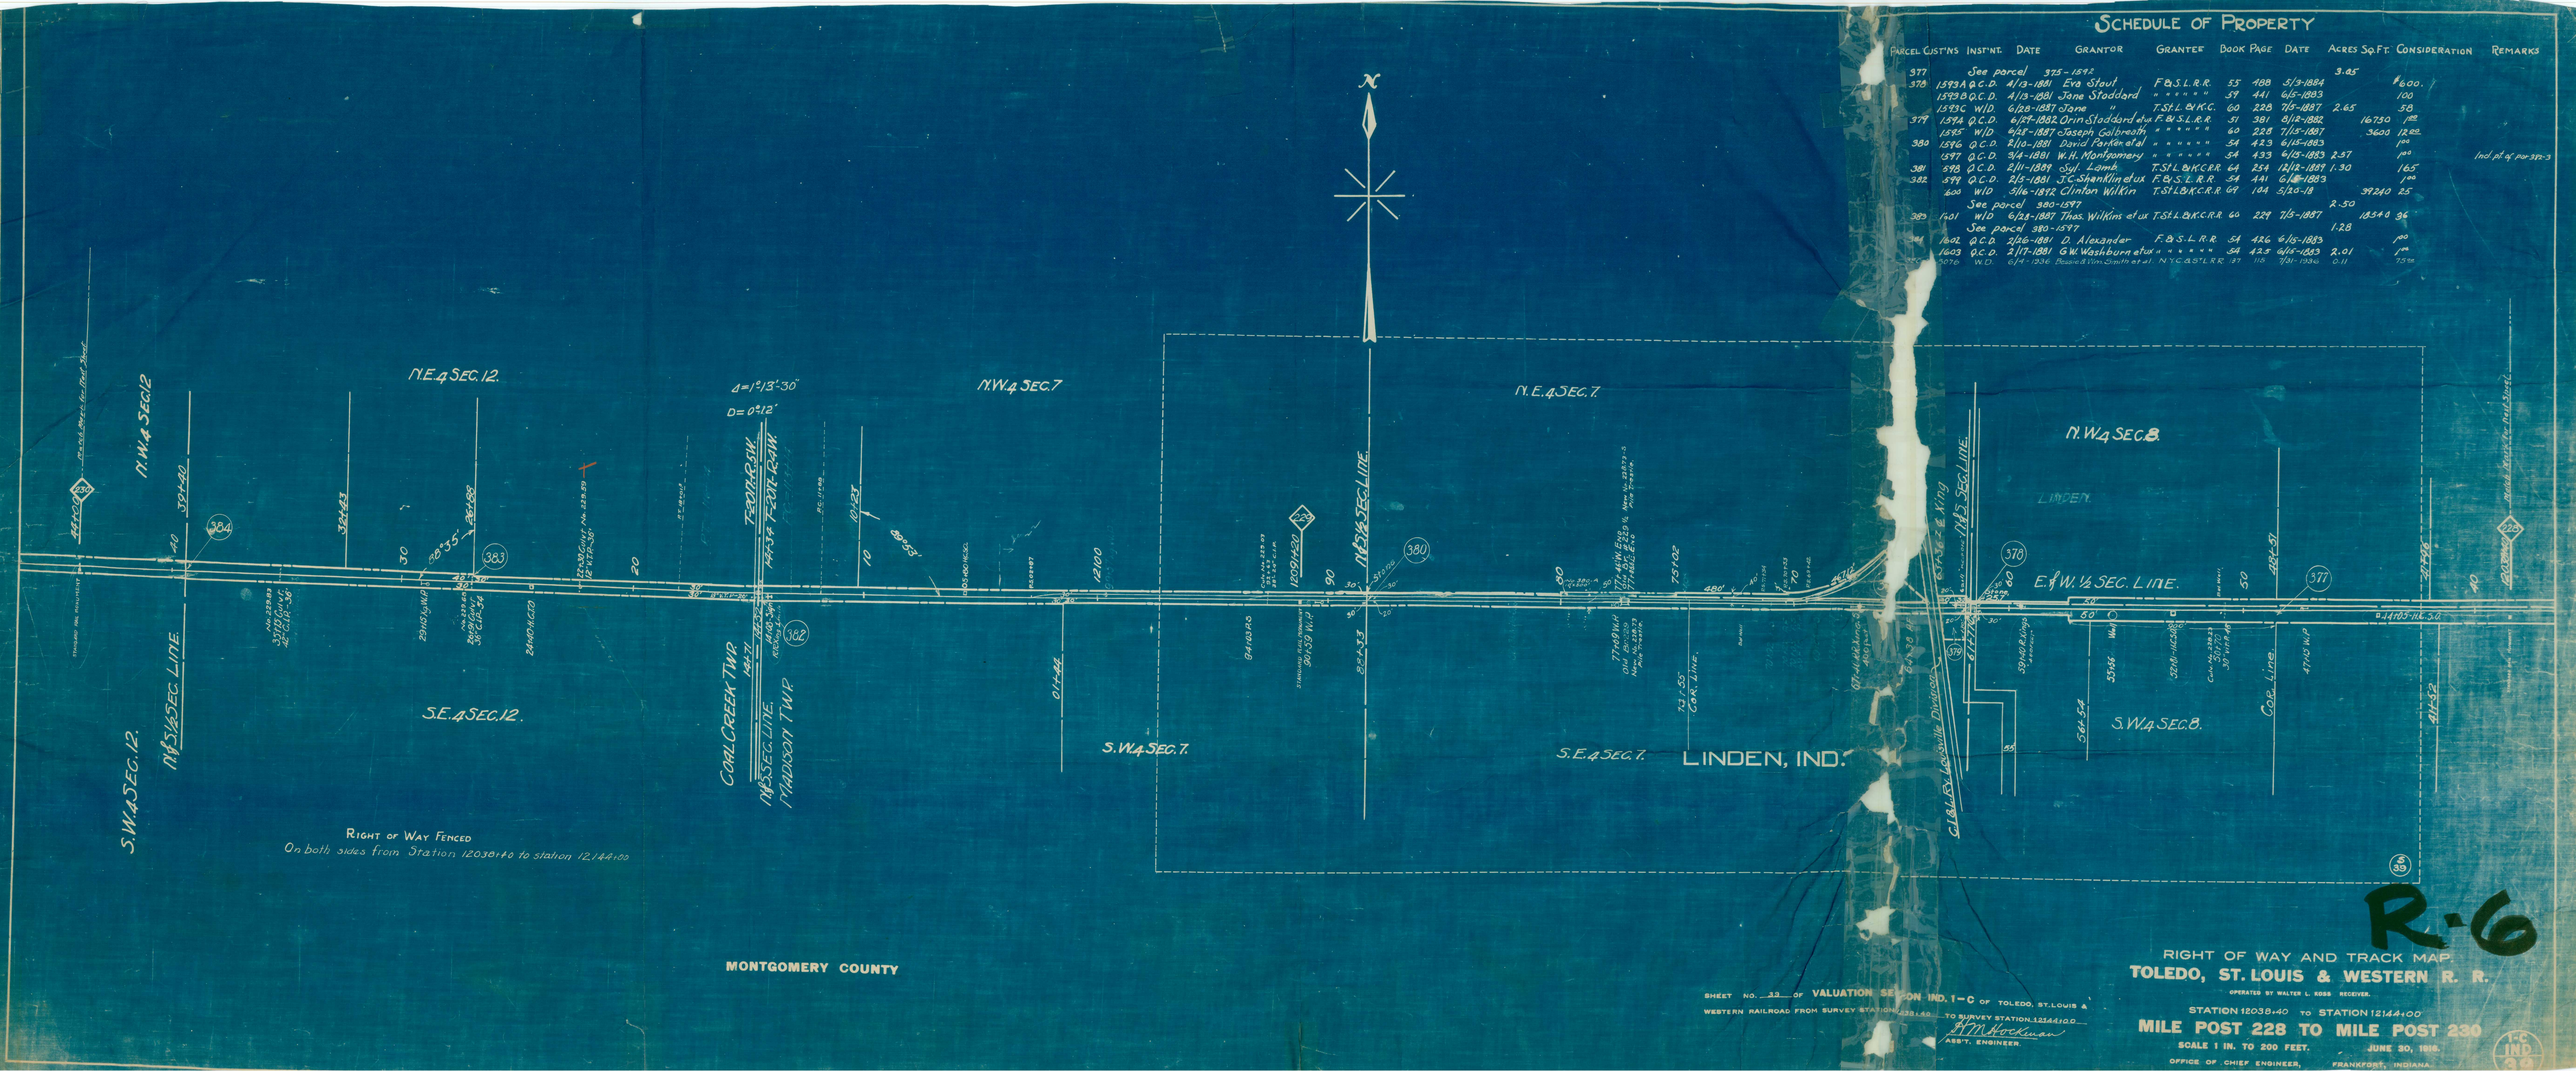

Schedule of Property

Parcel	Cust'ns Inst'nt.	Date	Grantor	Grantee	Book	Page	Date	Acres	Sq. Ft.	Consideration	Remarks
377	See parcel 375-1592							3.65			
378	1593 A Q.C.D.	4/13-1881	Eva Stout	F.W.& S.L.R.R.	55	488	5/3-1884			$600.	
	1593 B Q.C.D.	4/13-1881	Jane Stoddard	" " " "	57	441	6/5-1883			100	
	1593 C W.D.	6/28-1887	Jane "	T.St.L. & K.C.	60	228	7/5-1887	2.65		38	
379	1594 Q.C.D.	6/28-1882	Orin Stoddard et ux	F. W. & S.L.R.R.	51	381	8/12-1882		16730	100	
	1595 W.D.	6/28-1887	Joseph Galbreath " " " "		60	228	7/15-1887		3600	12.00	
380	1596 Q.C.D.	2/10-1881	David Parkenetal	" " " "	54	423	6/15-1883			100	
	1597 Q.C.D.	3/4-1881	W.H. Montgomery	" " " "	54	433	6/15-1883	2.57		100	Incl. pt. of par 382-3
381	598 Q.C.D.	2/4-1889	Sol. Lamb	T.St.L.& K.C.R.R.	64	254	12/2-1889	1.30		165	
382	599 Q.C.D.	2/5-1881	J.C. Shanklin et ux	F.W.& S.L.R.R.	54	441	6/15-1883			100	
	600 W.D.	5/16-1892	Clinton Wilkin	T.St.L.& K.C.R.R.	69	104	5/20-18		39240	25	
	See parcel 380-1597							2.50			
383	1601 W.D.	6/28-1887	Thos. Wilkins et ux	T.St.L. & K.C.R.R.	60	229	7/5-1887		18346	36	
	See parcel 380-1597							1.28			
384	1602 Q.C.D.	2/26-1881	D. Alexander	F.W.& S.L.R.R.	54	426	6/15-1883			100	
	1603 Q.C.D.	2/17-1881	G.W. Washburn et ux	" " " "	54	428	6/6-1883	2.01		100	
	3076 W.D.	6/4-1936	Rose Elm Coal Min. et al	N.Y.C. & St.L.R.R.	137	116	7/31-1936	0.11		75.00	

R-6

SHEET NO. 33 OF VALUATION SECTION IND. 1-C OF TOLEDO, ST. LOUIS & WESTERN RAILROAD FROM SURVEY STATION 3381.40 TO SURVEY STATION 12144+00

H. M. Hockman
ASS'T. ENGINEER.

RIGHT OF WAY AND TRACK MAP
TOLEDO, ST. LOUIS & WESTERN R. R.

OPERATED BY WALTER L. ROSS RECEIVER.

STATION 12038+40 TO STATION 12144+00

MILE POST 228 TO MILE POST 230

SCALE 1 IN. TO 200 FEET. JUNE 30, 1916.

OFFICE OF CHIEF ENGINEER, FRANKFORT, INDIANA.

1-C IND.