NO	GRANTOR	GRANTEE	INSTRUMENT	DATE	RECORD		CUST. NO.	REMARKS
1	C.&W.R.R.	N.A.&S.	Release	June 17, 1852	D.B. 35 Page 562	Sept. 26, 1859	T-7	
2	Hosea Dean	C.&W.R.R.		Mar. 13, 1849	Not Recorded		MT-7	
3	Eliz. Miller & Husband	L.N.A.&C.	Quit Claim	Dec. 15, 1890	D.B. 34 Pg. 81	Nov. 9, 1904	MT-6	
4	Orrin Stoddard	C.&W.R.R.	Release	Apr. 24, 1849	Not Recorded		MT-8	
5	Wm. H. Montgomery	L.N.A.&C.	Warranty	Dec. 10, 1896	D.B. 78 Pg. 30	Dec. 29, 1896	MT-3	
6	Sylvester Lamb		Quit Claim	Feb. 11, 1889	D.B. 64 Pg. 172	Nov. 14, 1889	MT-2	
7	J.P. Kelley & Wife	C.I.&L.	Warranty	June 28, 1897	D.B. 100 Pg. 505	Oct. 22, 1907	MT-1	
8	C.&W.R.R.	N.A.&S.	Release	June 17, 1852	D.B. 21 Pg. 47	Aug. 6, 1855	T-7	
8½	Benjamin Montgomery & Wife	L.N.A.&C.		Dec. 31, 1879	D.B. 46 Pg. 310	Jan. 9, 1880	MT-9	Sold AFE 10200
9	Geo. W. Wright	N.A.&S.	Quit	June 17, 1856	D.B. 21 Pg. 47	Aug. 6, 1855	T-7	
10	C.&W.R.R.		Release	June 17, 1852				
11	Virginia Rosebaum	L.N.A.&C.	Condemnation	Nov. 16, 1893	Court Records	Nov. 1893	MT-4	
12	C.&W.R.R.	N.A.&S.	Release	June 17, 1852	D.B. 21 Pg. 47	Aug. 6, 1855	T-7	
13	Roy L. Parton et al.	C.I.&L.	Warranty	Sept. 4, 1951	D.B. 158 Pg. 16	Sept. 13, 1951	MT-54	

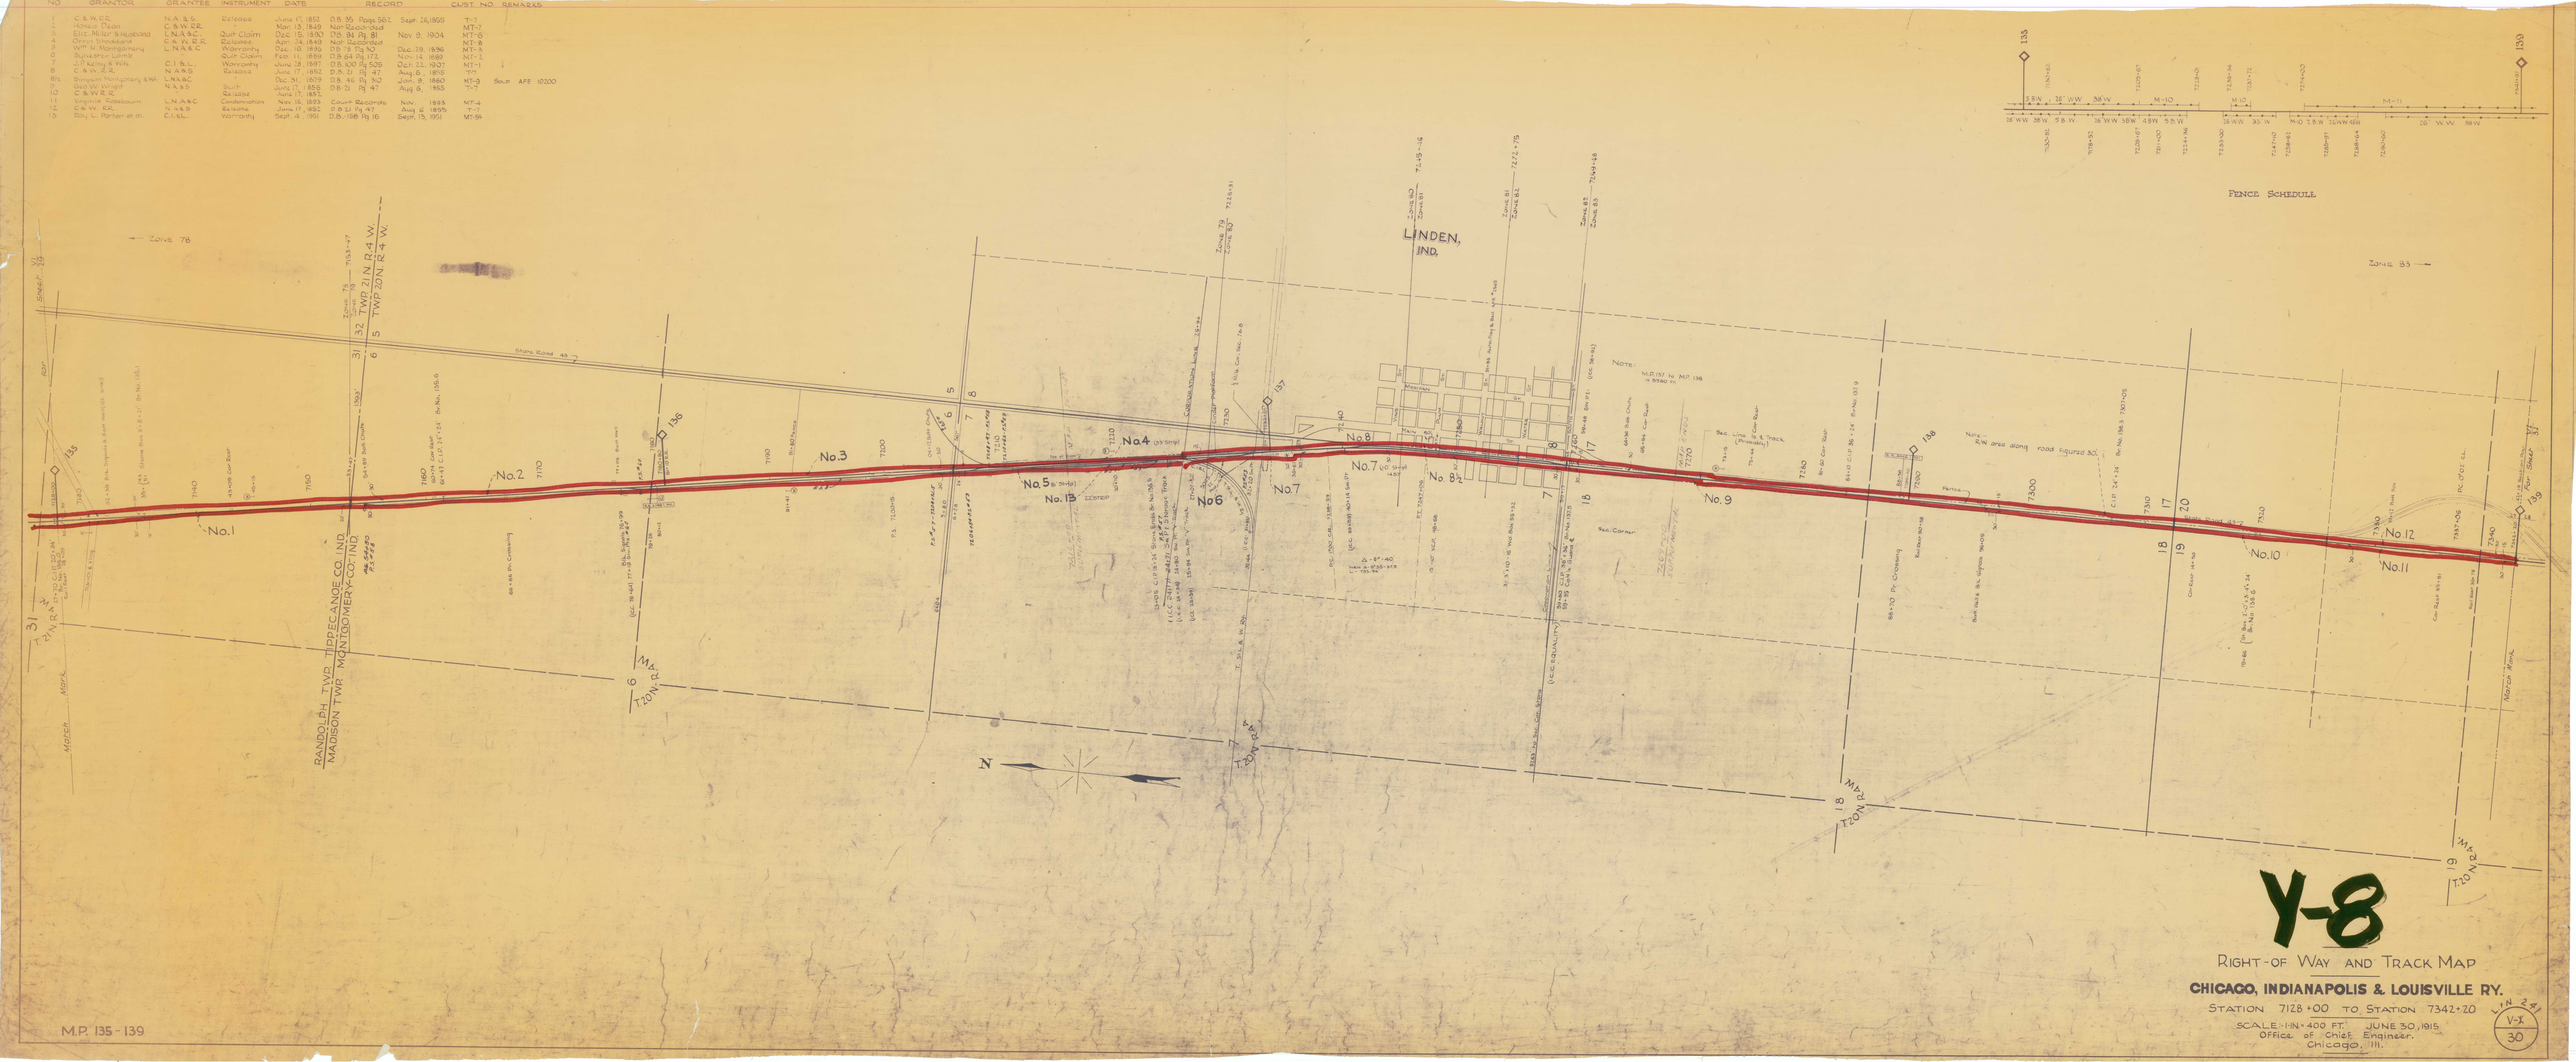

Y-8

RIGHT-OF WAY AND TRACK MAP

CHICAGO, INDIANAPOLIS & LOUISVILLE RY.

STATION 7128+00 TO STATION 7342+20

SCALE: 1 IN = 400 FT. JUNE 30, 1915

Office of Chief Engineer.
Chicago, Ill.

V-X
30